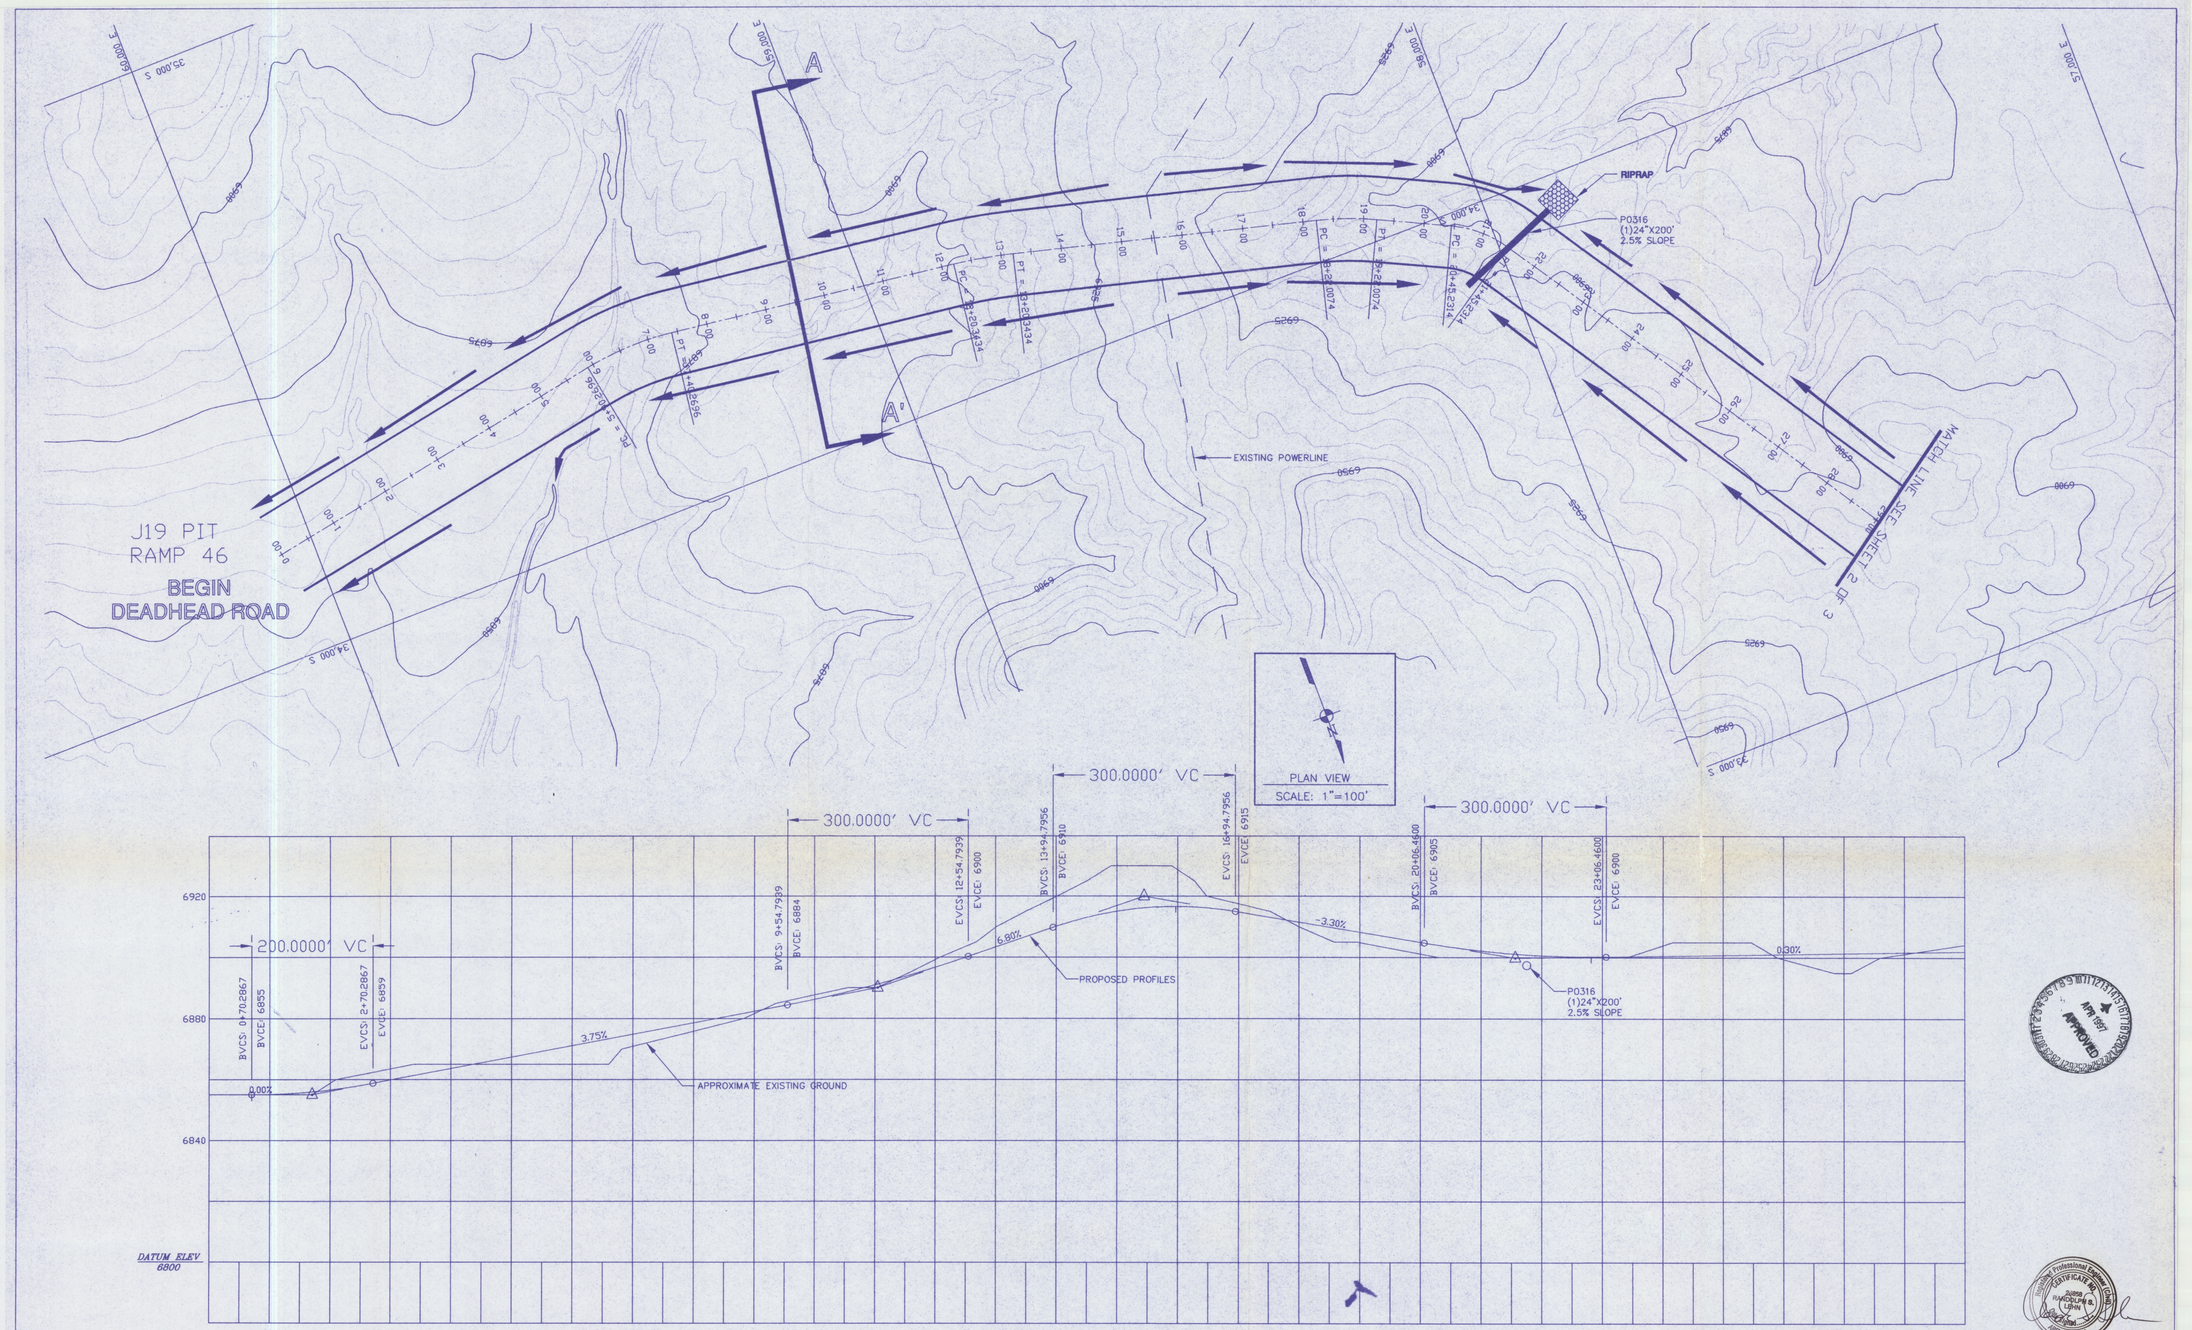

NOTES:
- A–A' (See Drawing #85430, Primary Road Section #2) Design width = 140'.
- See Black Mesa PAP Chapter 6 for Construction Specifications.
- See Chapter 6, Attachment N, Volume 7 for Black Mesa Complex Geotechnical Inspection Report.
- Salvage topsoil in accordance with the approval topsoil salvage plan.
- Reclamation of the road side slopes and the associate disturbance shall be in accordance with the approved reclamation plan and indicated on this drawing.

DRAWN BY: RSL	REVISION:	SCALE HORIZ: 1"= 100'	DRAWING NO: 85486	PEABODY COAL COMPANY	J19 RAMP 46 to 60 DEADHEAD ROAD
DATE: 2-20-97	APPROVED:	VERT: 1"= 20'	SHEET 1 OF 3 SHEETS	1300 SOUTH YALE, FLAGSTAFF, AZ 86001	KAYENTA MINE

Drawing No. 85486

MAR 5 1997