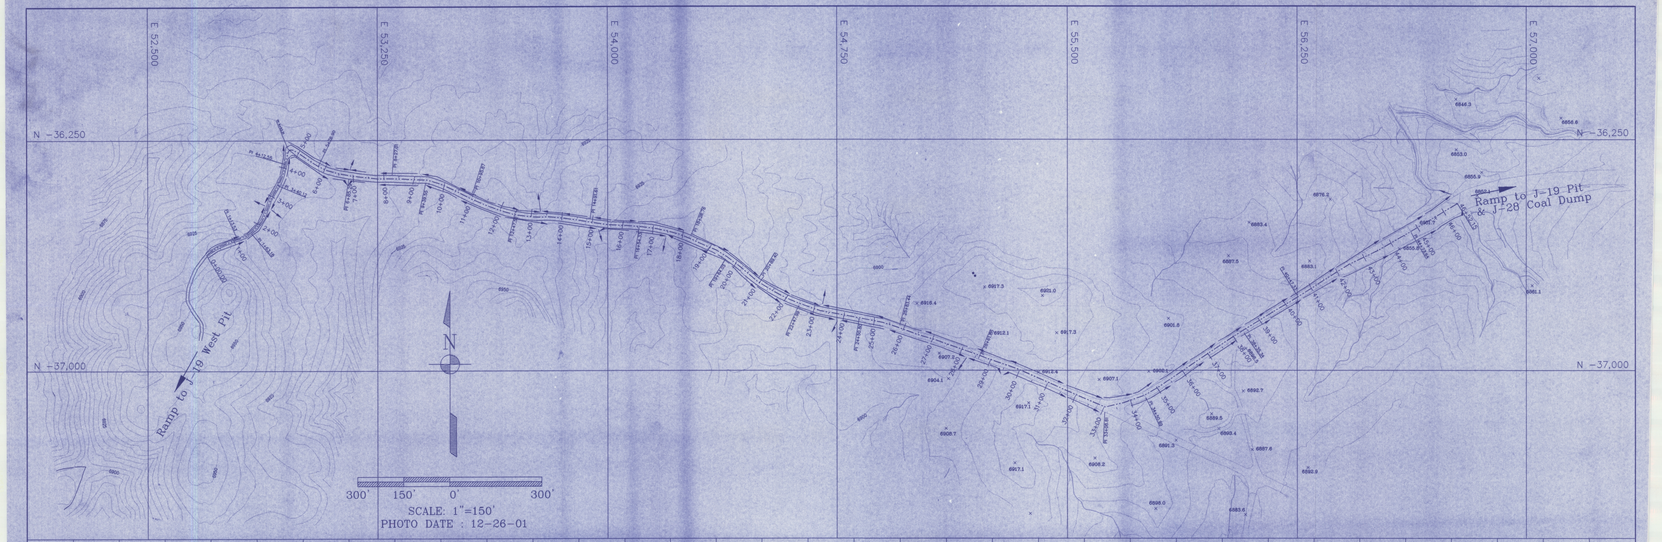

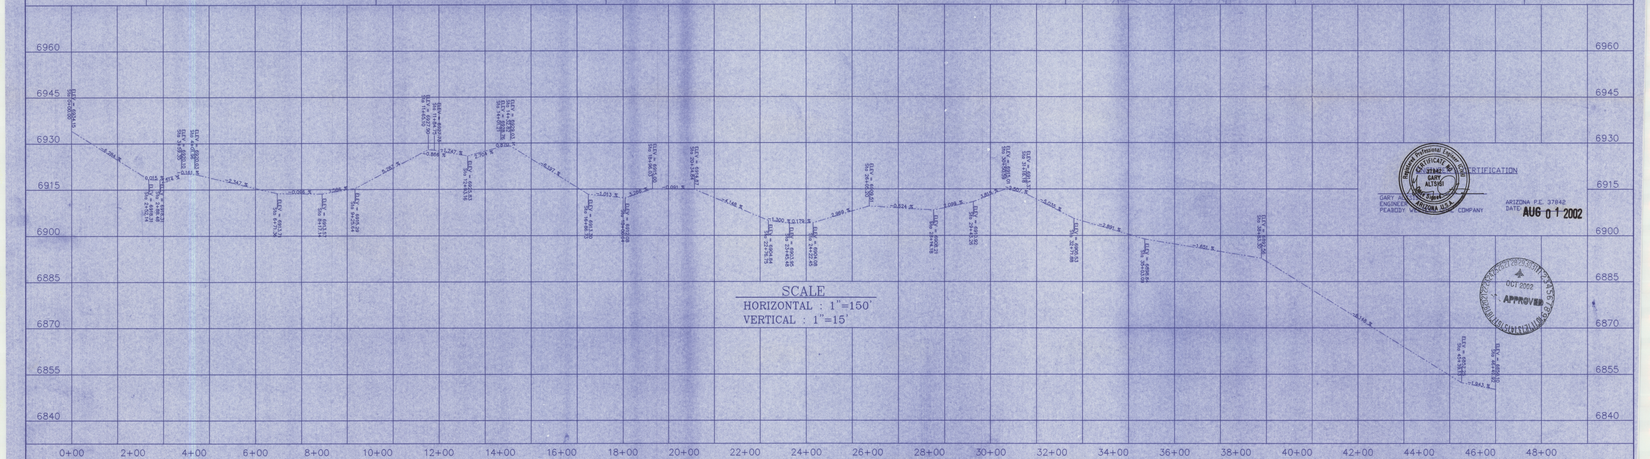

Note :
- Primary road will be constructed or reconstructed as designed and in accordance with the approved plan.
- See Chapter 6, Attachment N, Volume 7 for Black Mesa Complex Geotechnical Inspection Report.
- Salvage topsoil in accordance with the approved topsoil salvage plan.
- Reclamation of the road side slopes and the associated disturbance shall be in accordance with the approved Reclamation Plan
- See Drawing No. 85480, for Typical Road Sections and Chapter 6, Transportation Section for additional design and construction information.

REVISION DESCRIPTION	DATE

THIS DRAWING IS THE PROPERTY OF PEABODY WESTERN AND MUST NOT BE USED EXCEPT IN CONNECTION WITH OUR WORK ALL RIGHTS OF DESIGN OR INVENTION RESERVED.

	NAME	DATE
DRAWN BY:	GARY ALTSISI	07-31-02
DESIGNED BY:	GARY ALTSISI	07-31-02
CHECKED BY:	GARY ALTSISI	07-31-02

PEABODY WESTERN

KAYENTA MINE
Peabody Western Coal, P.O. Box 650 Kayenta, AZ 86033

DRAWING NO. 85488
J-19 WEST : SOUTH
PRIMARY ROAD DESIGN

DRAWING NO.	REV.#
85488	
SCALE:	
AS SHOWN	