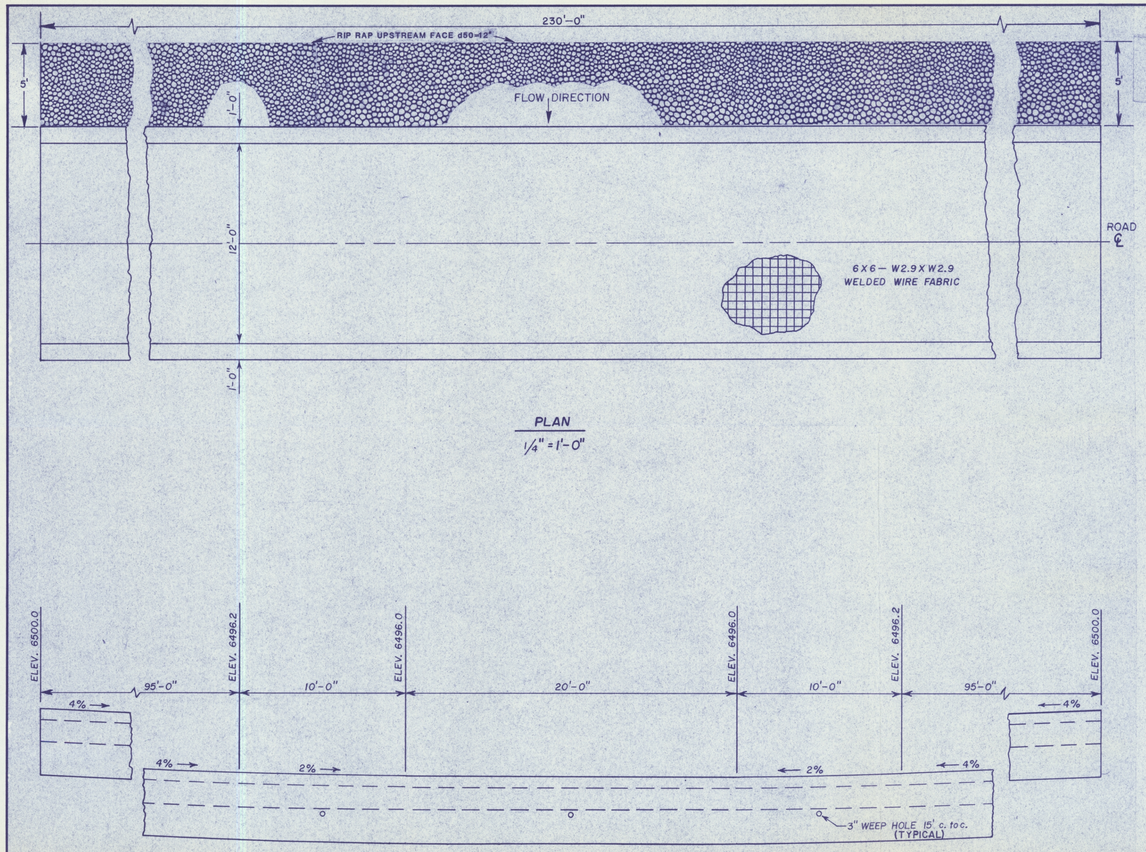

PLAN

1/4" = 1'-0"

PROFILE

1/4" = 1'-0"

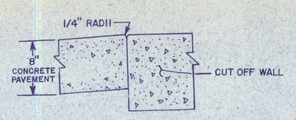

JOINT TYPE "G"

REF: ADOT DRAWING NO. C-07.20

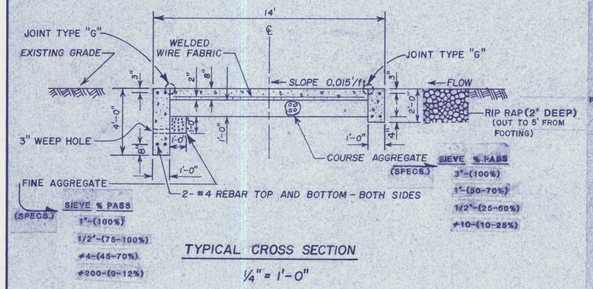

TYPICAL CROSS SECTION

1/4" = 1'-0"

VICINITY MAP

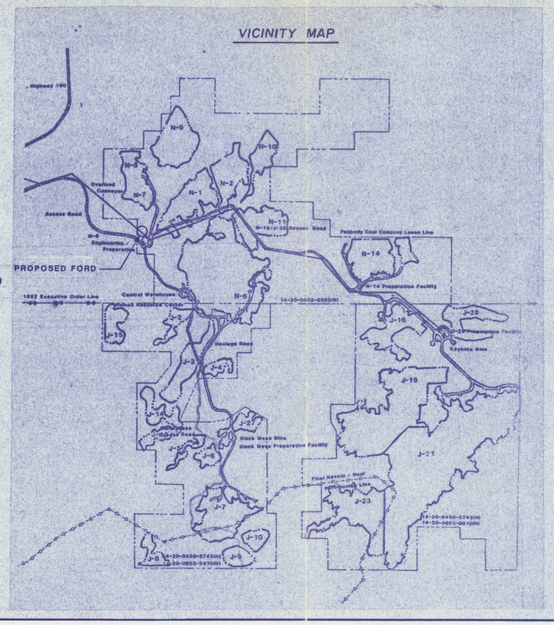

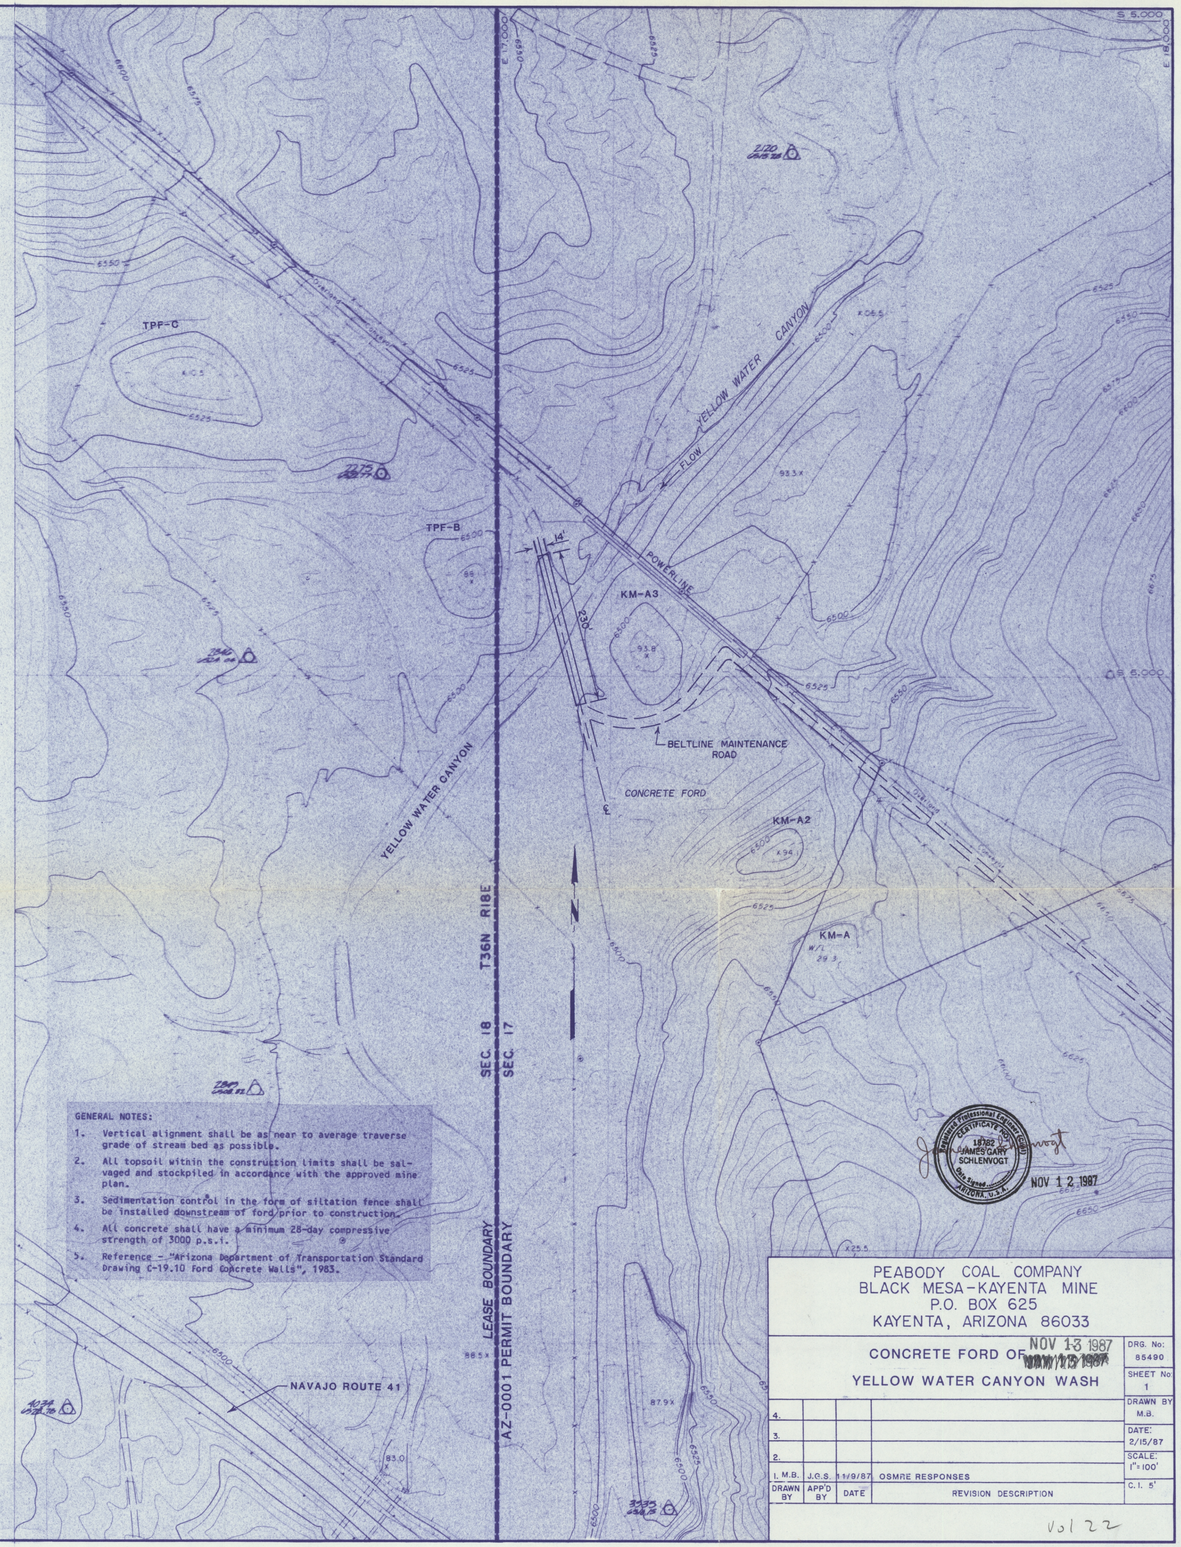

GENERAL NOTES:

1. Vertical alignment shall be as near to average traverse grade of stream bed as possible.
2. All topsoil within the construction limits shall be salvaged and stockpiled in accordance with the approved mine plan.
3. Sedimentation control in the form of siltation fence shall be installed downstream of ford prior to construction.
4. All concrete shall have a minimum 28-day compressive strength of 3000 p.s.i.
5. Reference - "Arizona Department of Transportation Standard Drawing C-19.10 Ford Concrete Walls", 1983.

Professional Engineer Certificate Record — 18782 — JAMES GARY SCHLENVOGT — Date Signed — ARIZONA, U.S.A. — NOV 12 1987

PEABODY COAL COMPANY
BLACK MESA-KAYENTA MINE
P.O. BOX 625
KAYENTA, ARIZONA 86033

CONCRETE FORD OF YELLOW WATER CANYON WASH

NOV 13 1987 — NOV 12 1987

4.				
3.				
2.				
I. M.B.	J.C.S.	11/9/87	OSMRE RESPONSES	
DRAWN BY	APP'D BY	DATE	REVISION DESCRIPTION	

DRG. No: 85490
SHEET No: 1
DRAWN BY: M.B.
DATE: 2/15/87
SCALE: 1"=100'
C.I. 5'

Vol 22