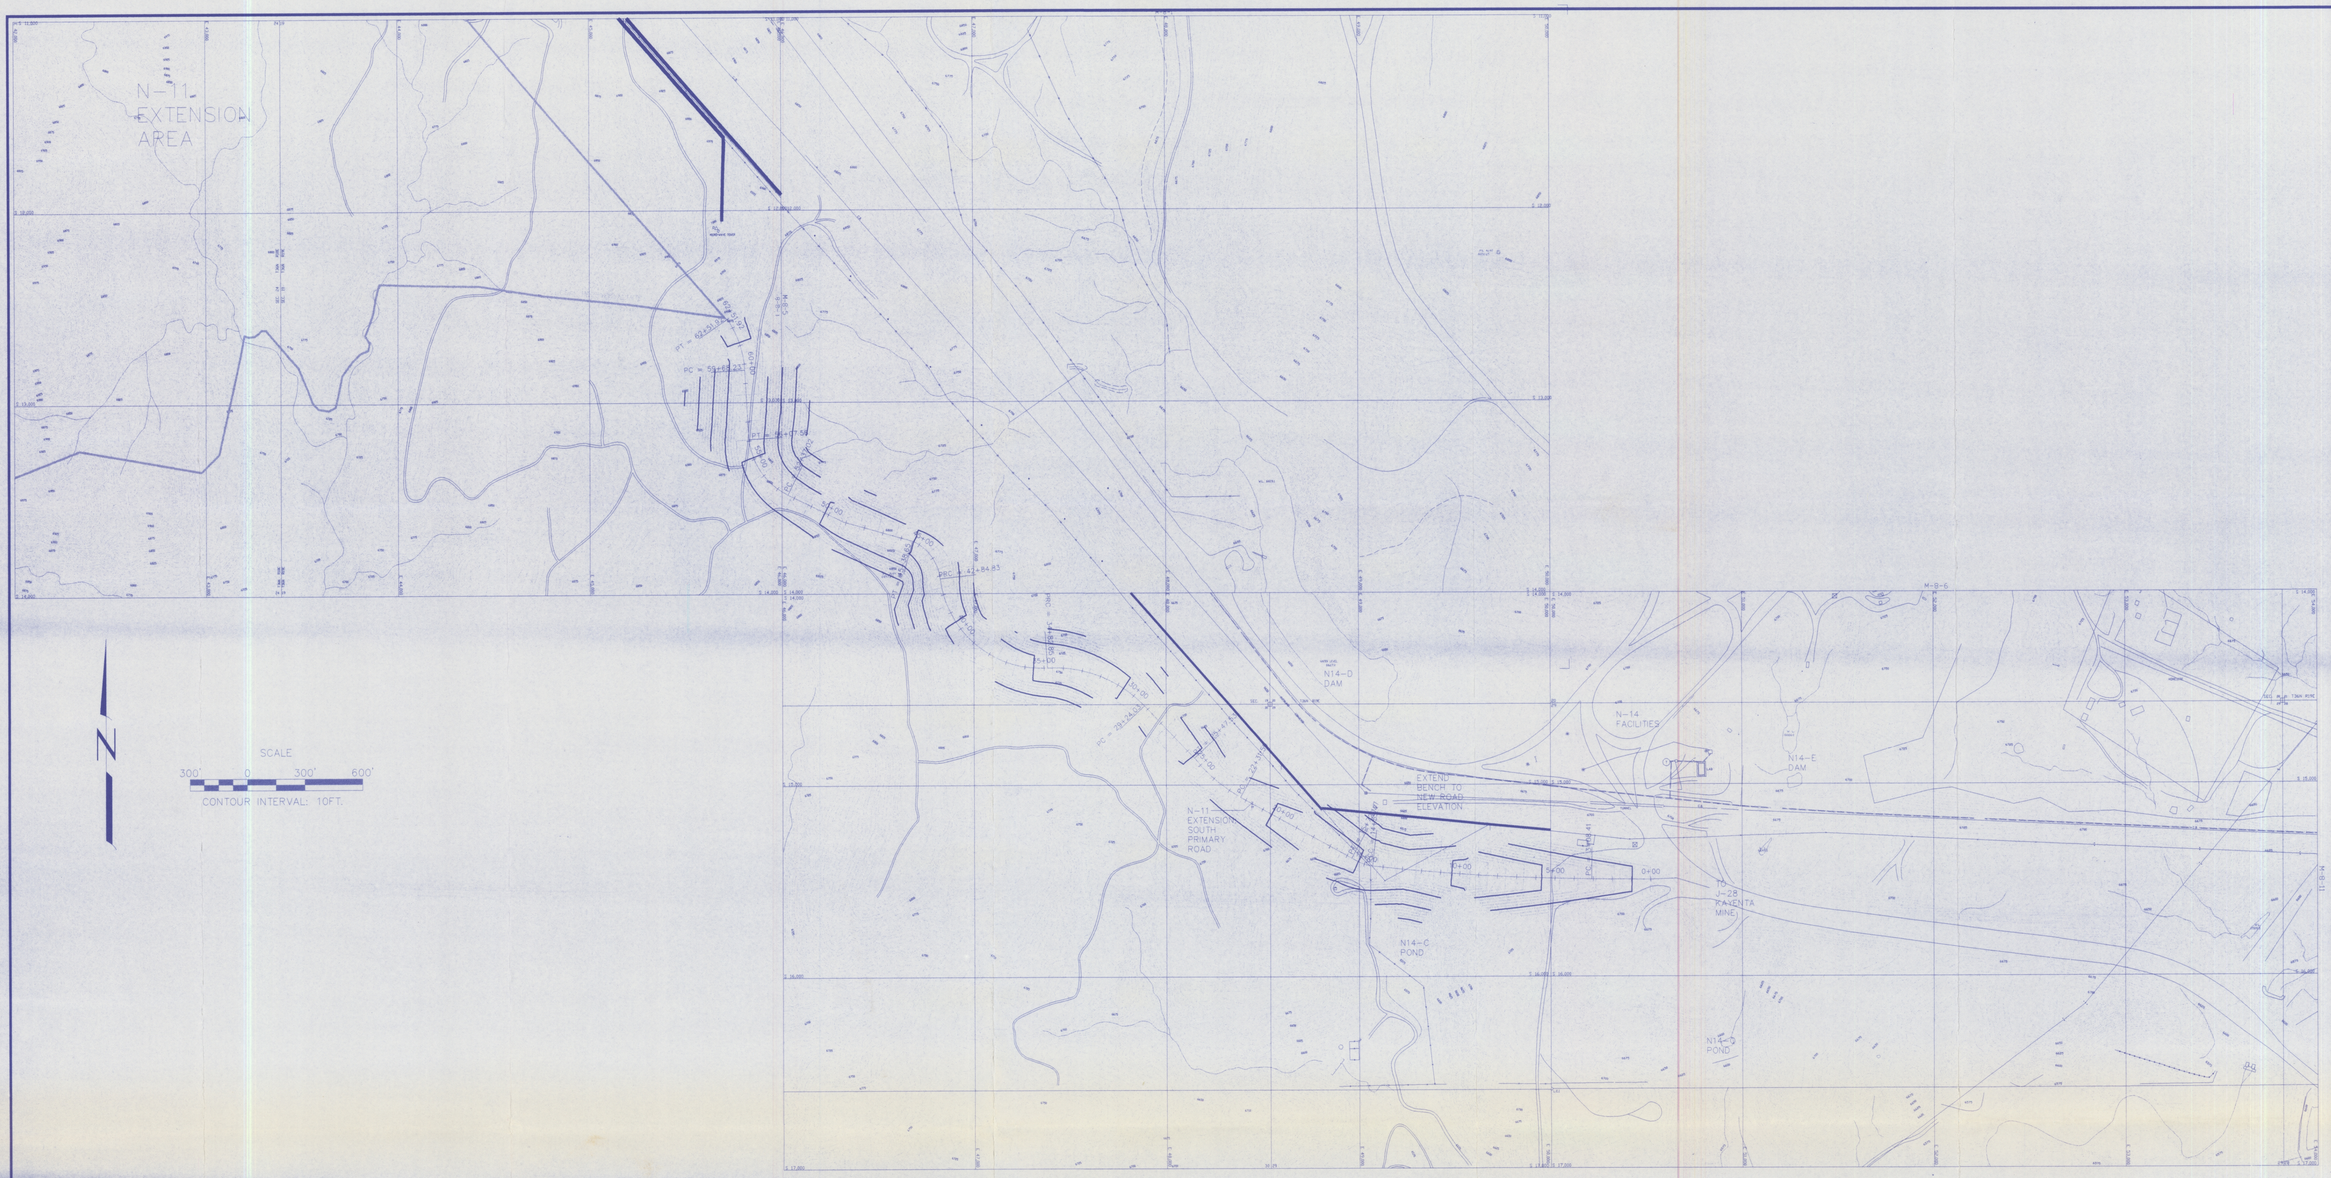

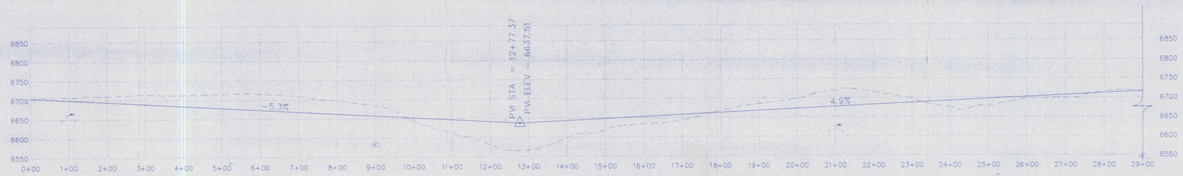

HAUL ROAD PROFILE

SCALE

150' 0 150' 300'

HORIZONTAL & VERTICAL

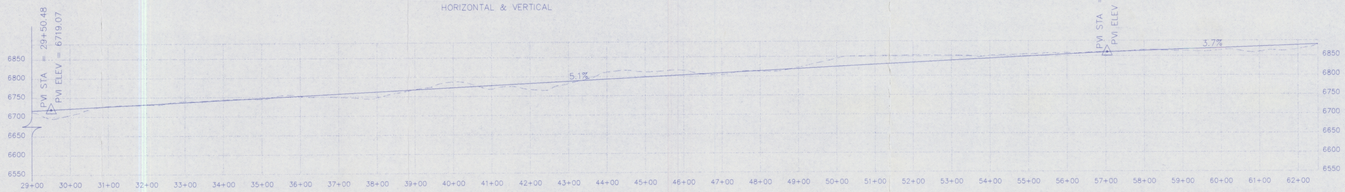

ENGINEER'S CERTIFICATION

ARIZONA P.E. 18782

Coal Company Date: DEC 15 2003

REVISIONS		
DATE	CHK'D	DESCRIPTION

DRAWING NO. 85495

PROPOSED N-11 EXTENSION:
SOUTH PRIMARY ROAD DESIGN

KAYENTA MINE
PEABODY WESTERN COAL COMPANY
P.O. BOX 650 KAYENTA ARIZONA, 86033

DESIGNED BY: PWCC	AS SHOWN
DRAWN BY: MWH	DRAWING DATE: 10-28-2003
CHECKED BY: J.G.S.	PHOTO DATE: 01-26-02
CONTOUR INT.: 5'	N11EXT_RoadSouth.dwg

KAYFP1\ 112103_N11EXTENSION Road South.dwg