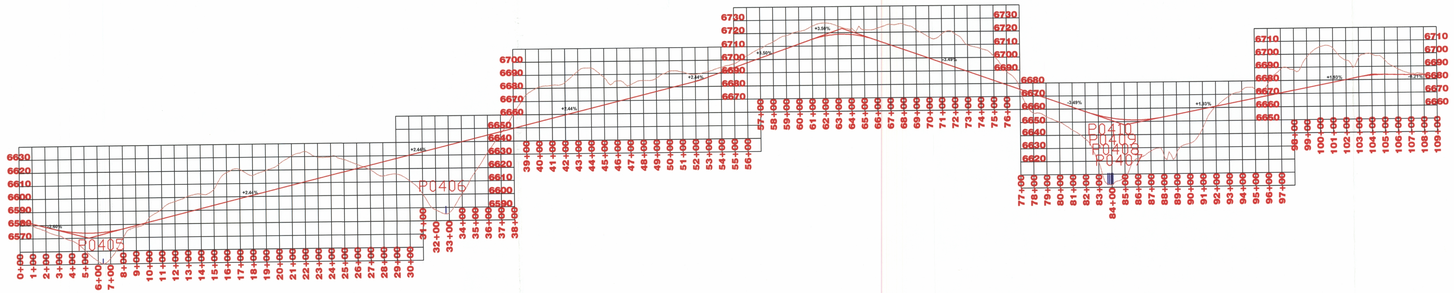

PROPOSED PLAN & PROFILE - MAIN HAULROAD

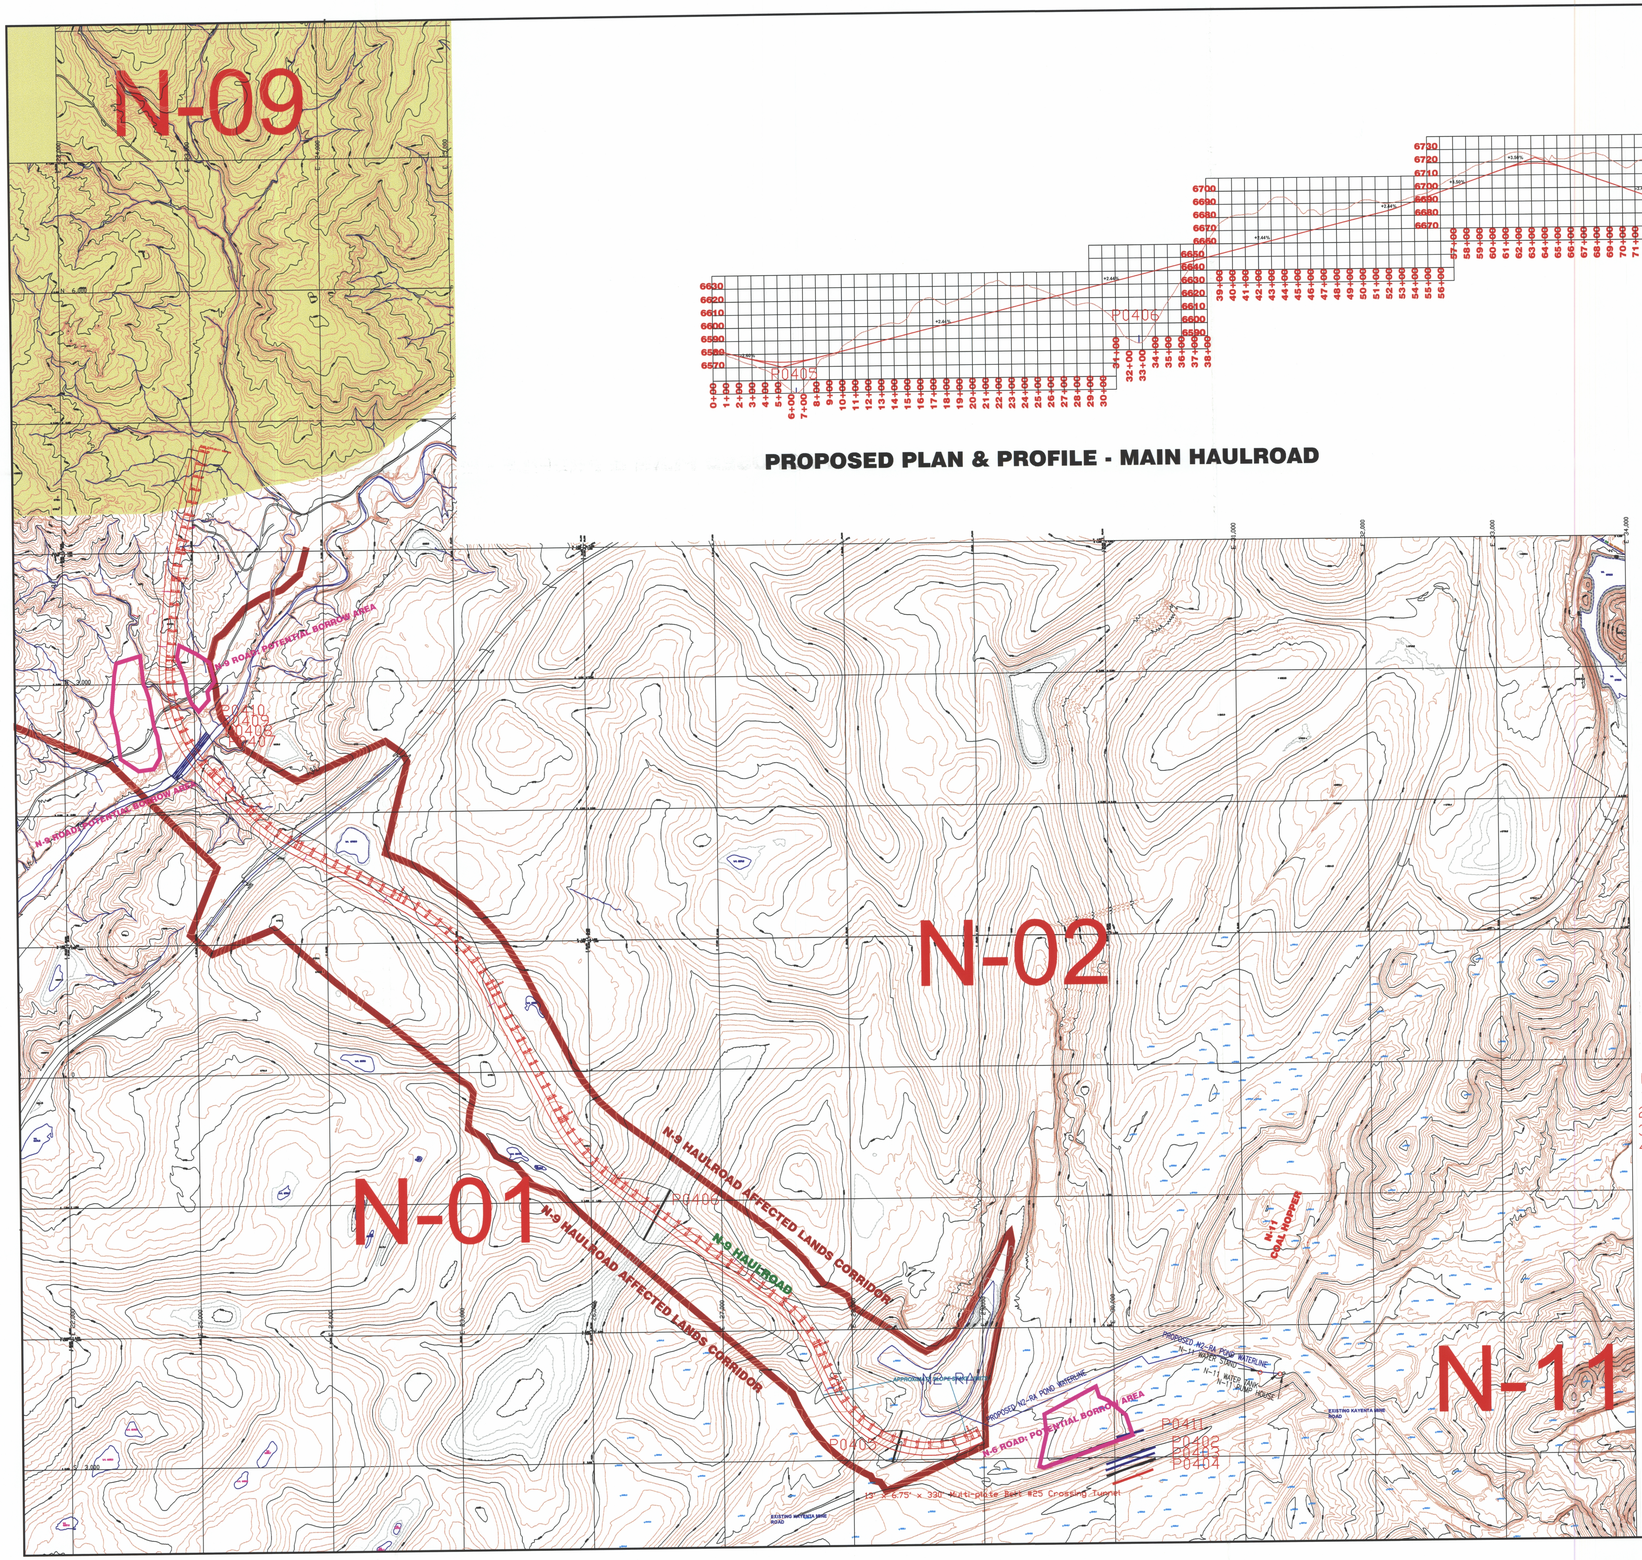

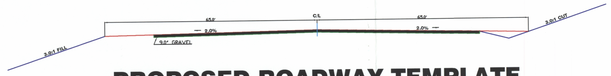

PROPOSED ROADWAY TEMPLATE

(SEE TYPICAL CROSS-SECTION: PRIMARY ROAD #2, DRAWING NO. 85430)

NOTES:
1) General location, see Drawing No. 85400, Sheets K-7 & L-7 and Drawing No. 85210.
2) See Chapter 6, Kayenta PAP for Construction Specifications.
3) Salvage topsoil in accordance with approved topsoil salvage plan.
4) Reclamation of the distrubed area shall be in accordance with the approved reclamation plan.

SEP 2005 APPROVED

ENGINEER'S CERTIFICATION

18782 JAMES G. SCHUMACHER REGISTERED ARIZONA ENGINEER

James G. Schumacher
Engineering Supervisor
Peabody Western Coal Company

ARIZONA P.E. 18782
Date: JUN 06 2005

REVISIONS		
DATE	CHK'D	DESCRIPTION
06/10/05	JGS	N-9 RDAD REV.

DRAWING NO. 85496
PROPOSED N-9 PRIMARY ROAD
DESIGN PLAN & PROFILE

KAYENTA MINE
PEABODY WESTERN COAL COMPANY
P.O. BOX 650 KAYENTA ARIZONA, 86033

DESIGNED BY: PHCI	SCALE: 1"= 400'
DRAWN BY: MG	DRAWING DATE: 12/23/04
CHECKED BY: J.G.S.	
CONTOUR INT.: 5'	