ANCILLARY ROAD #3

TYPICAL ANCILLARY ROAD CROSS-SECTION

(MAIN USE: LOW VOLUME ACCESS ROAD, MINE INSPECTION & TEMPORARY ACCESS AFTER CONSTRUCTION & PRIOR TO COAL/SPOIL HAULAGE)

MAY 2006
APPROVED

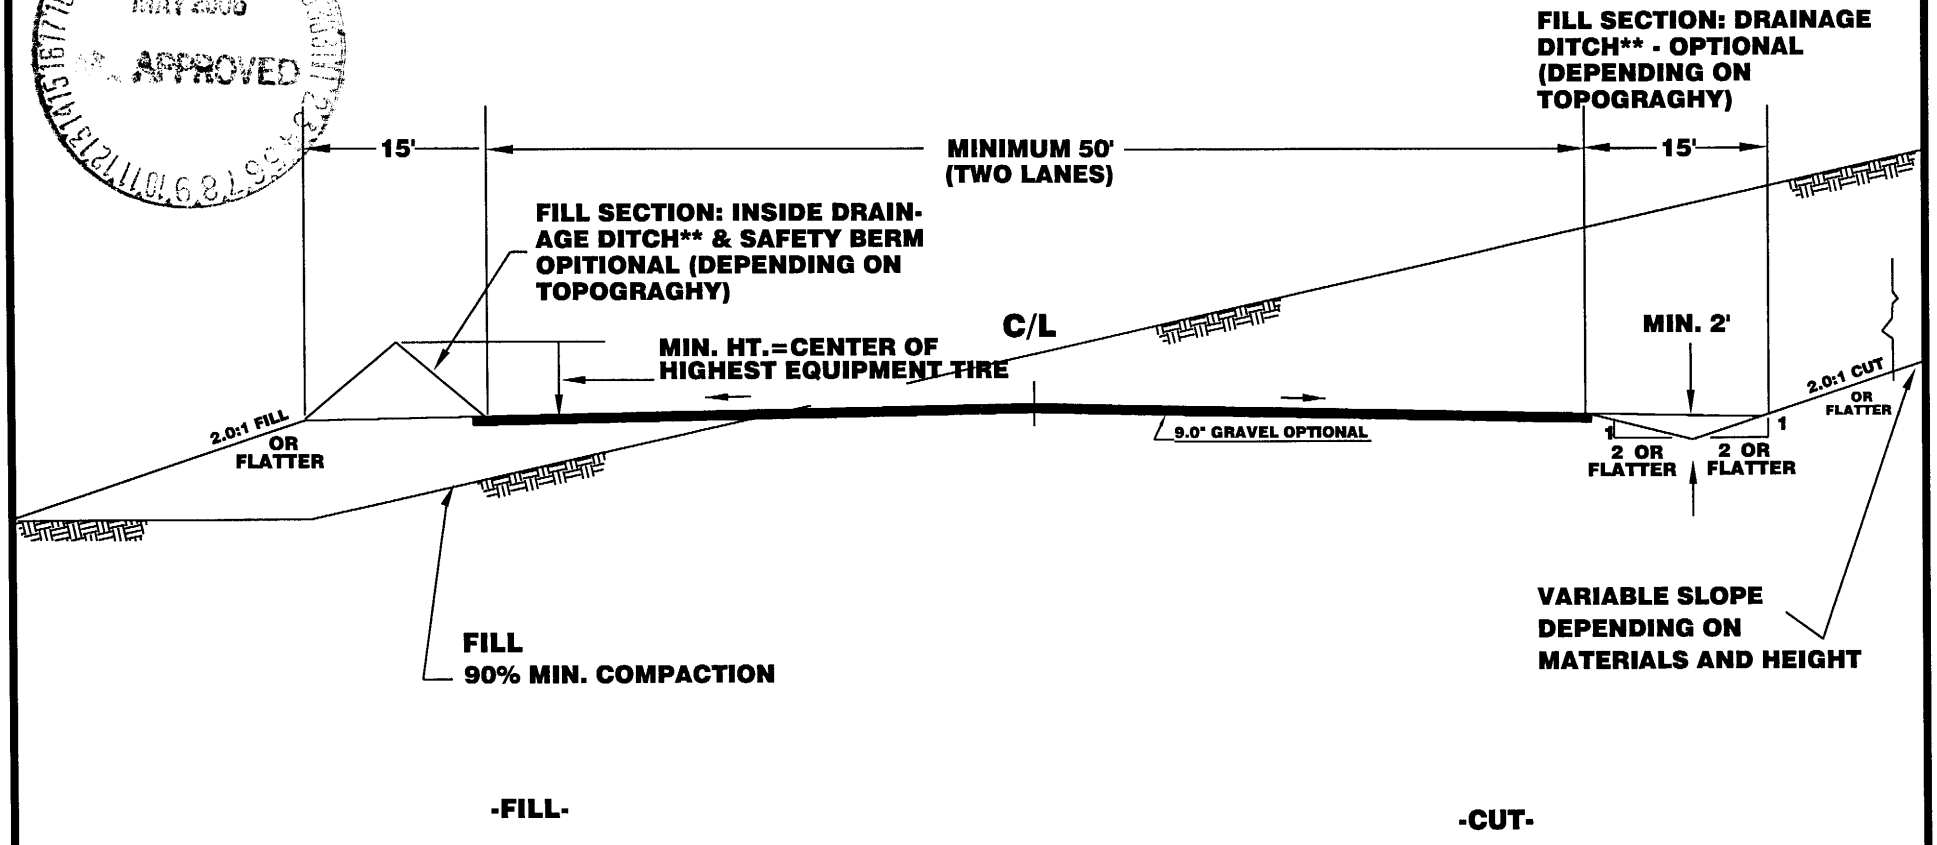

** TYPICALLY A MOTOR GRADER V-DITCH;
-GRADE ALL DITCHES TO DRAIN

NOTE: See Chapter 6, Transportation Section, & Chapter 26 for typical Best Management Practices information.

ANCILLARY ROAD #3	
TYPICAL ANCILLARY ROAD SECTION	
BLACK MESA / KAYENTA MINES	
PEABODY WESTERN 1300 S. YALE FLAGSTAFF, AZ 86001	
DESIGNED BY: P.W.C.C.	SCALE: NONE
DRAWN BY: P.W.C.C.	DRAWING DATE: 04/05/06
CHECKED BY: P.W.C.C.	PHOTO DATE: NONE