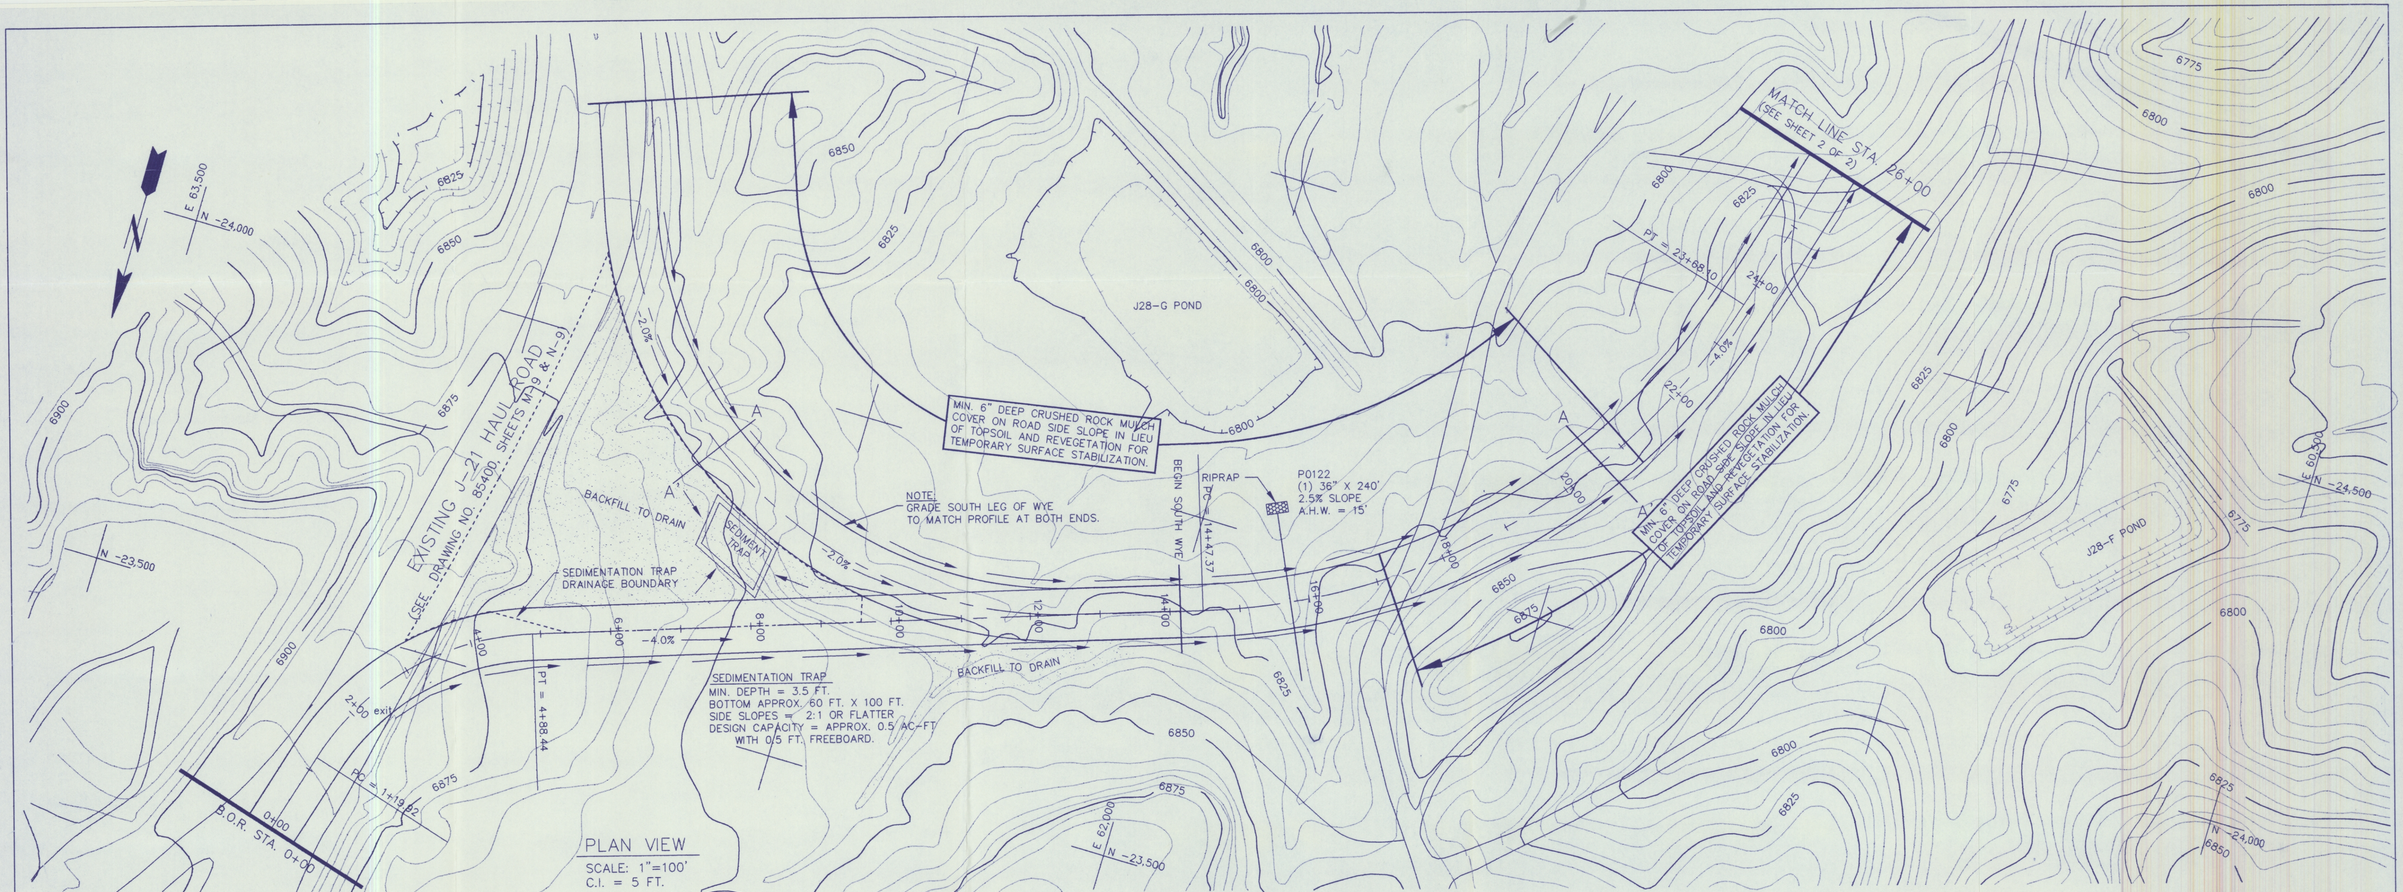

PLAN VIEW
SCALE: 1"=100'
C.I. = 5 FT.

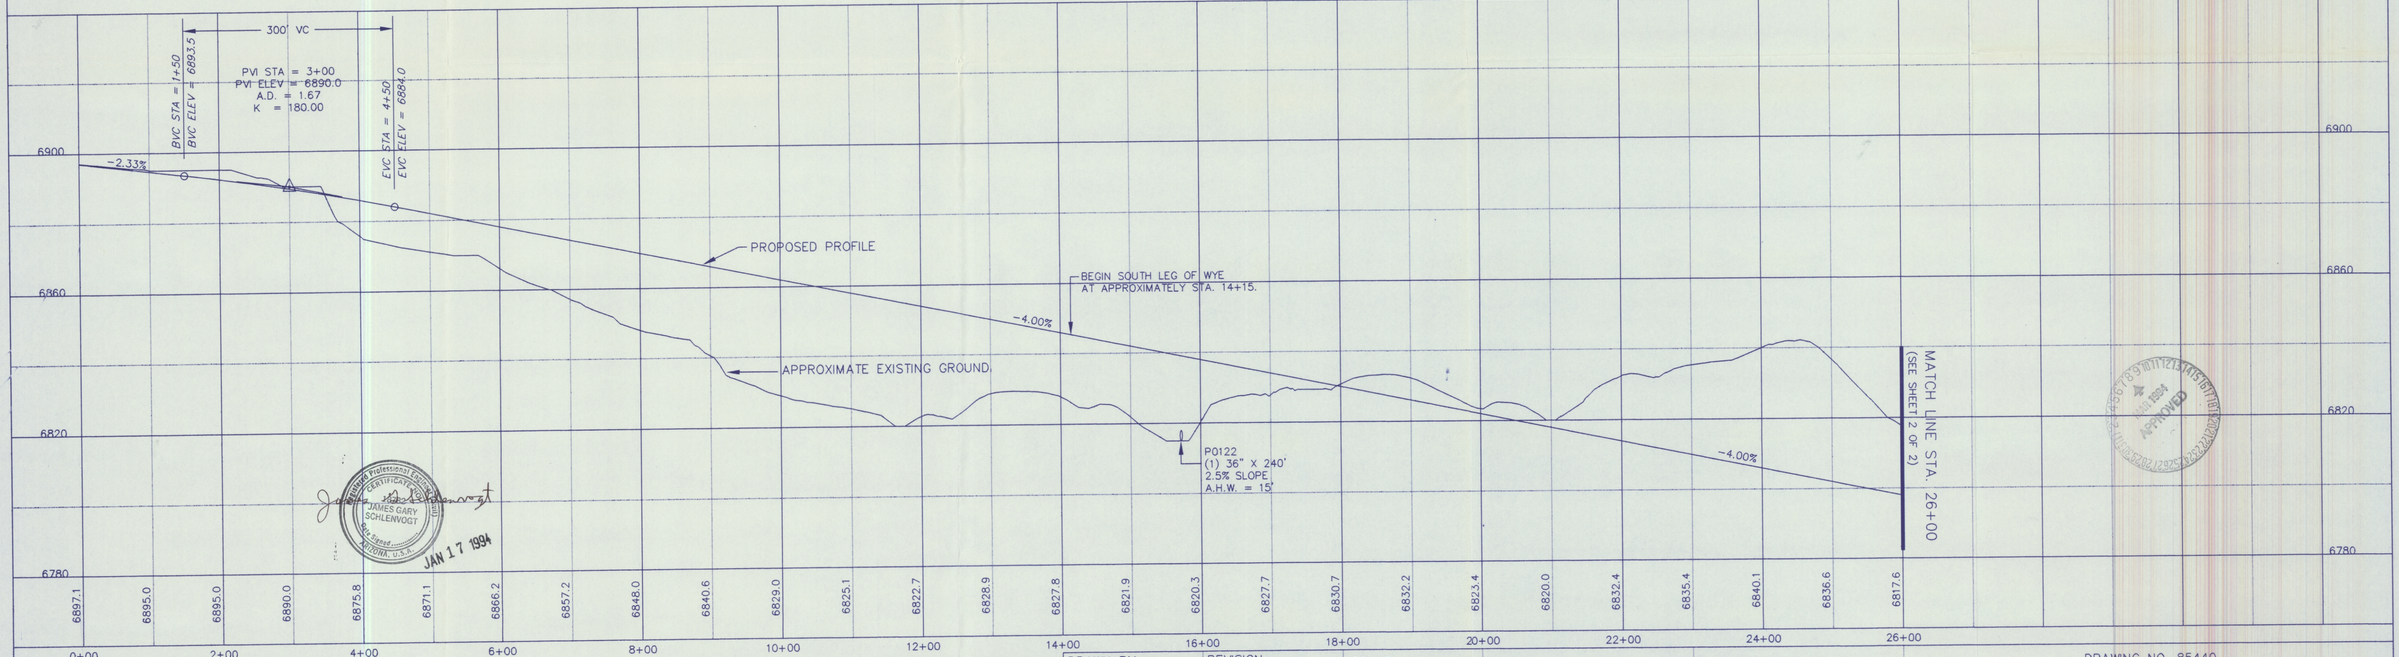

Professional Engineer
CERTIFICATE
JAMES GARY SCHLENVOGT
Registered
ARIZONA, U.S.A.
JAN 17 1994

APPROVED

NOTES:
- A–A' (See Chapter 6, Figure 26 for Typical Cross–Section. Design width = 75').
- See Black Mesa PAP Chapter 6 for Construction Specifications.
- See Chapter 6, Attachment N, Volume 7 for Black Mesa Complex Geotechnical Inspection Report.
- Salvage topsoil in accordance with the approved topsoil salvage plan.
- Reclamation of the road side slopes and the associated disturbance shall be in accordance with the approved reclamation plan and indicated on this drawing.

DRAWN BY: PWCC	REVISION: 9–15–92, 1–12–94	SCALE HORIZ: 1"= 100'	PHOTO DATE: 10–14–91	PEABODY WESTERN COAL CO. 1300 SOUTH YALE, FLAGSTAFF, AZ 86001	DRAWING NO. 85440
DATE: 10–14–91	APPROVED: JGS	VERT: 1"= 20'	SHEET 1 OF 2 SHEETS		J–19 HAUL ROAD – NORTH LEG OF WYE KAYENTA MINE