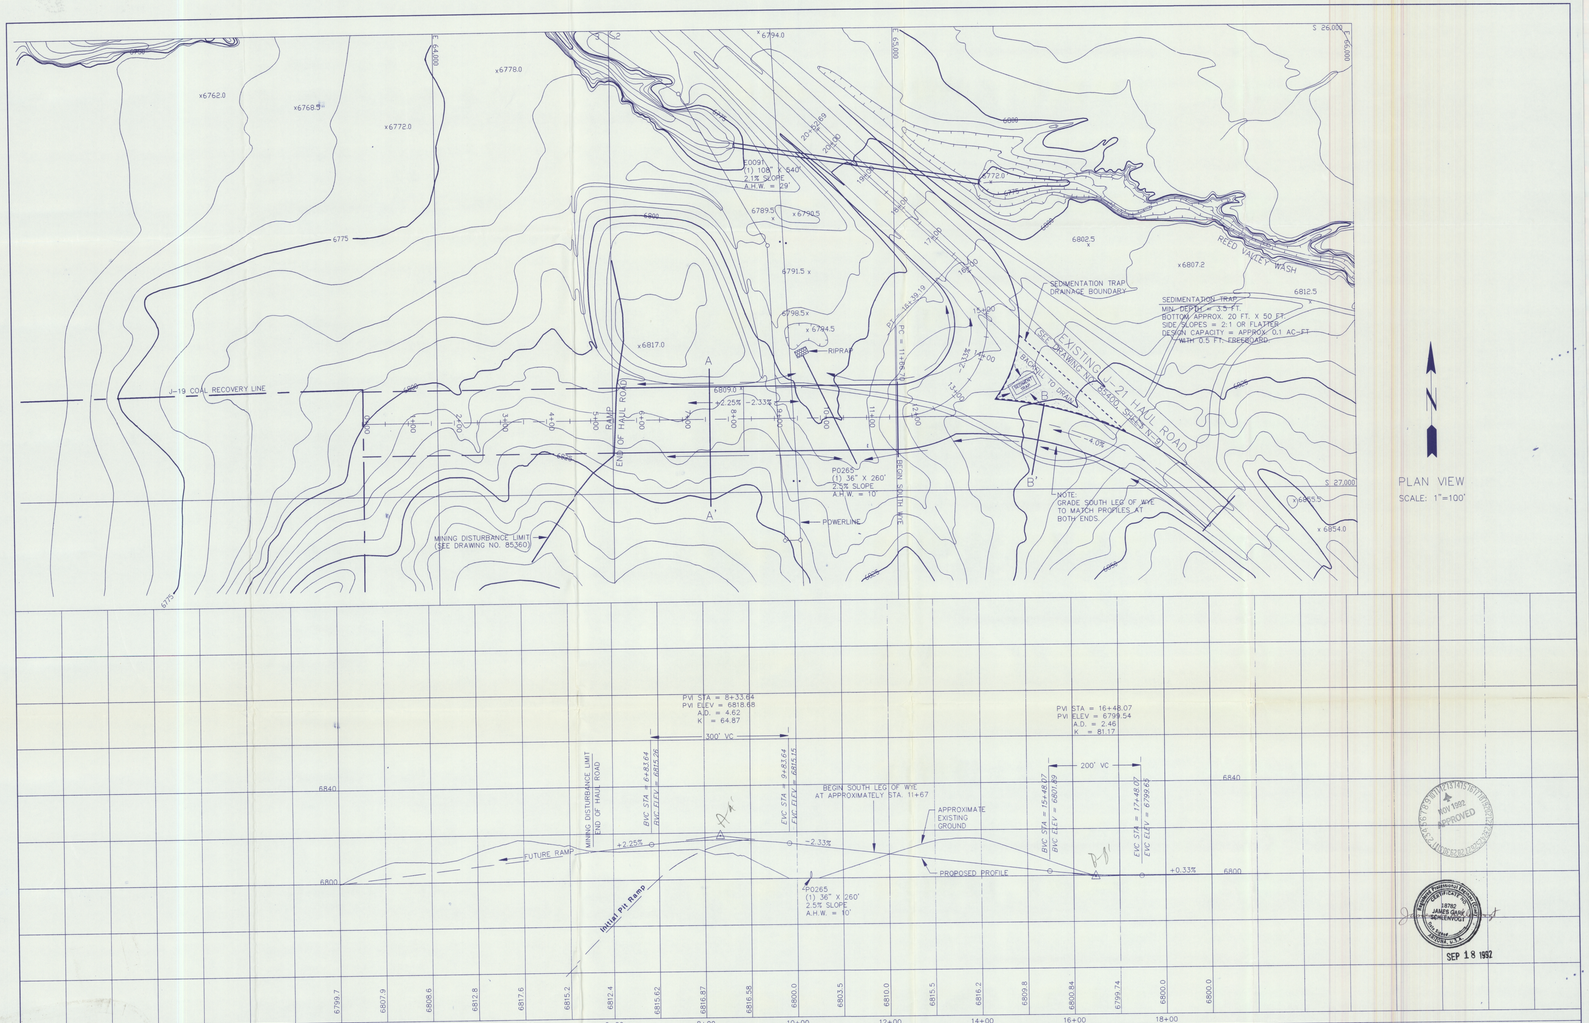

NOTES:

- A-A' (See Chapter 6, Figure 27 for Typical Deadhead/Haul Road Cross-Section. Design width = 140')
- B-B' (See Chapter 6, Figure 26 for Typical Cross-Section. Design width = 75')
- See Black Mesa PAP Chapter 6 for Construction Specifications.
- See Chapter 6, Attachment N, Volume 7 for Black Mesa Complex Geotechnical Inspection Report
- Salvage topsoil in accordance with the approved topsoil salvage plan.
- Reclamation of the road side slopes and the associated disturbance shall be in accordance with the approved reclamation plan.

DRAWN BY: PCC	REVISION: 9-15-92	SCALE HORIZ: 1"= 100' VERT: 1"= 20'	PHOTO DATE: 8-25-85	PEABODY COAL COMPANY 1300 SOUTH YALE, FLAGSTAFF, AZ 86001	DRAWING NO. 85442 J-19 DEADHEAD/HAUL ROAD SPUR KAYENTA MINE
DATE: 2-15-92	APPROVED: JGS		SHEET 1 OF 1 SHEETS		