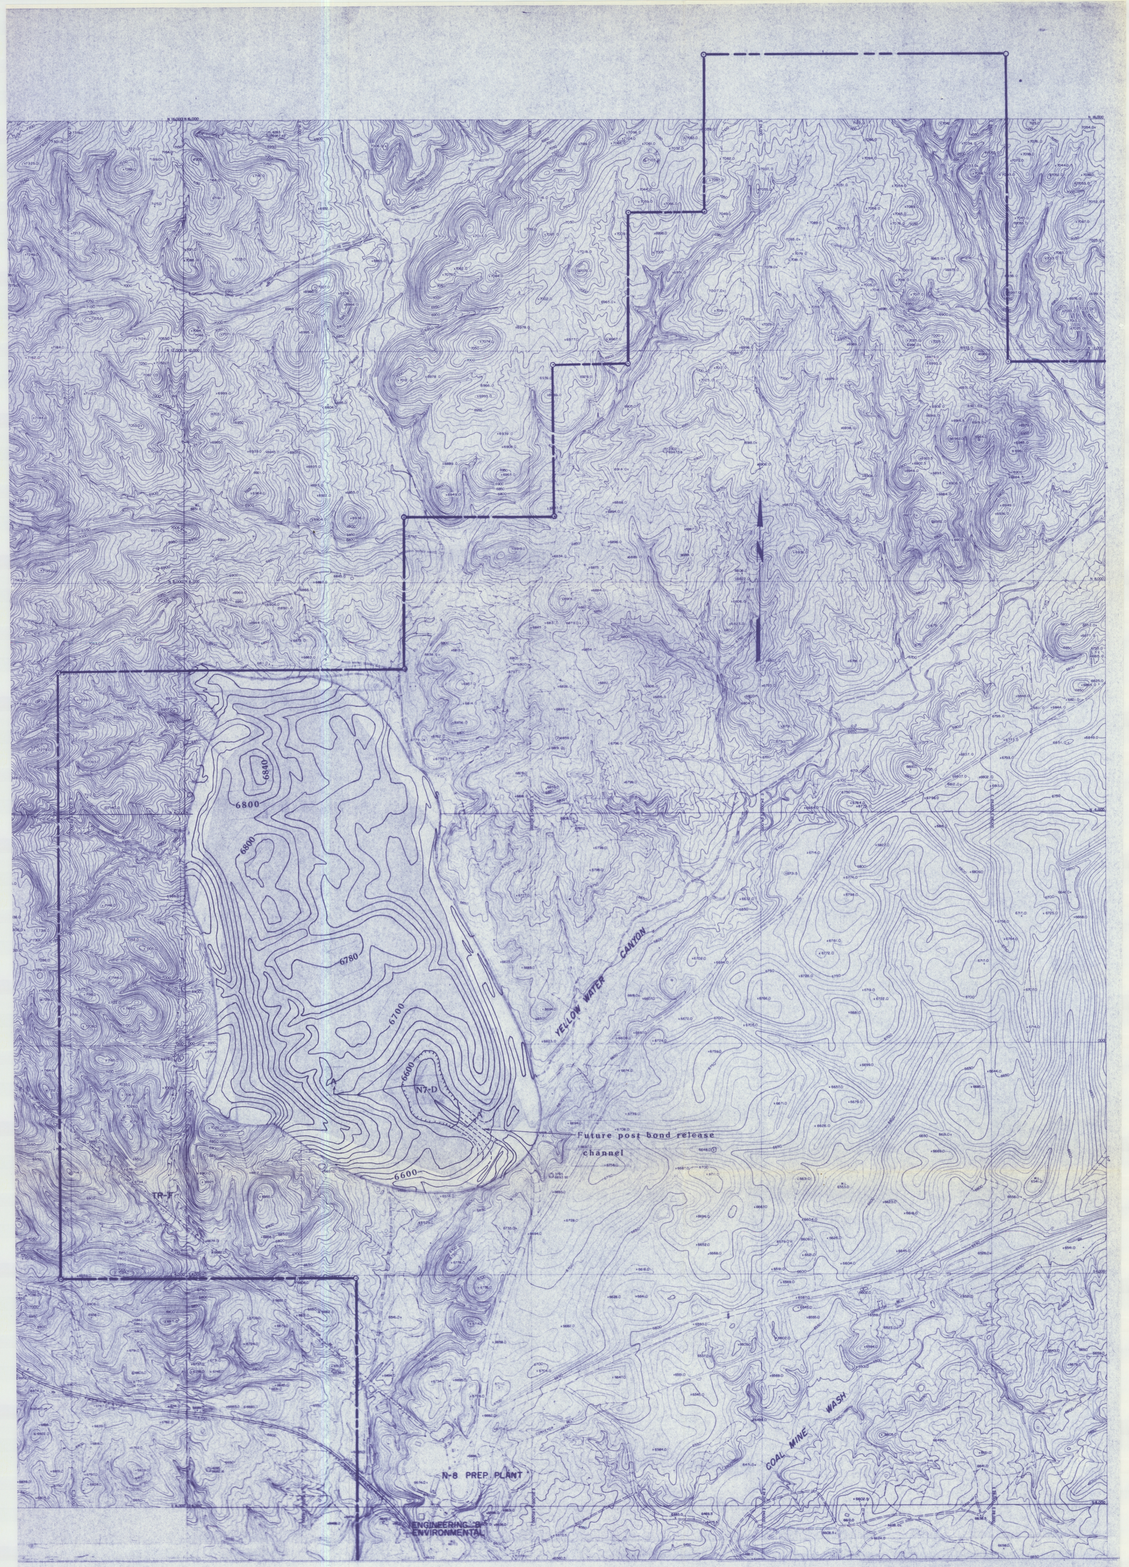

PEABODY COAL COMPANY
BLACK MESA-KAYENTA MINE
P.O. BOX 625
KAYENTA, ARIZONA 86033

N 7-D Sedimentation

Structure-Grading Plan

DWG. No.	85450
SHEET No.	1 of 1
DRAWN BY	WKW
DATE	12-09-85
SCALE	1"=1000'
C.I.	20'

DRAWN BY	APP'D BY	DATE	REVISION DESCRIPTION