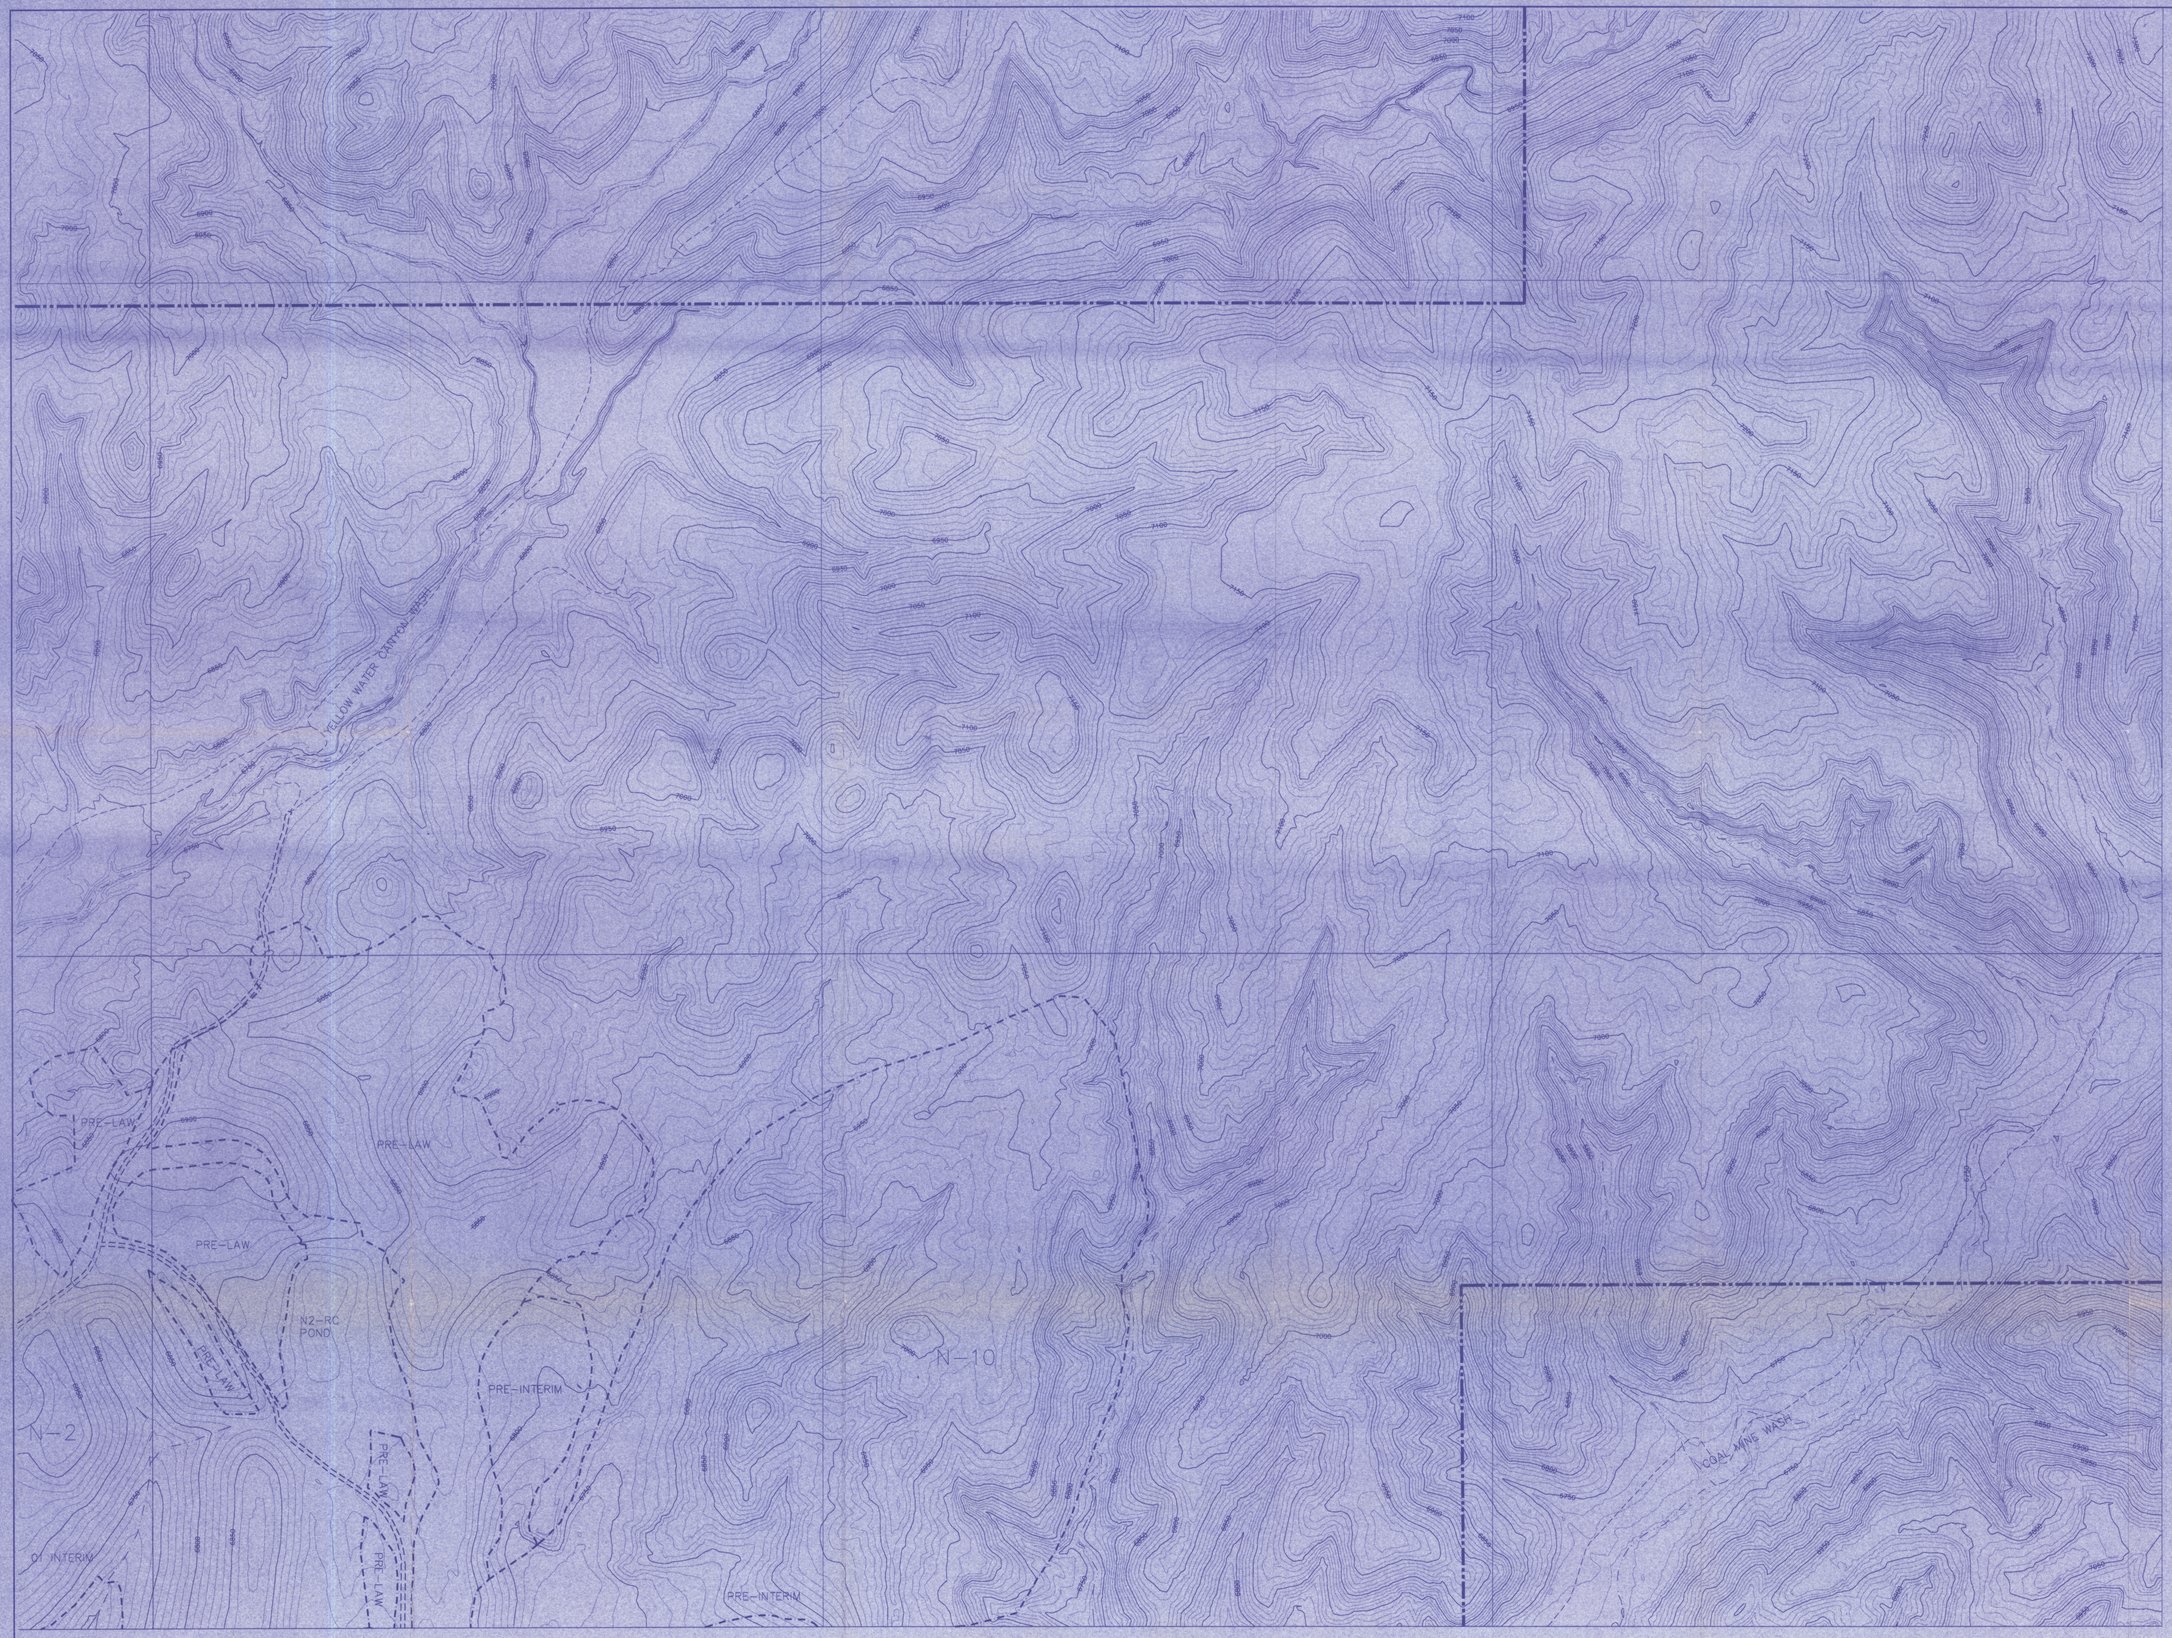

PLAN VIEW

SCALE: 1" = 400'
PHOTO DATE: 4/21/99
C.I. = 5'

NOTES:

1) Reclaimed outslopes transitioning into natural ground shall be sloped in accordance with the approved permit.

LEGEND

- PERMIT BOUNDARY
- PERMANENT ROAD
- NON-MINING RELATED ROADS
- STREAM/DRAINAGE
- LAW LINE

SCALE

400' 0' 400' 800'

CONTOUR INTERVAL 10FT.

H-6	J-6	K-6	L-6
H-7	J-7	K-7	L-7	M-7	N-7
		K-8	L-8	M-8	N-8
		K-9	L-9	M-9	N-9
		K-10	L-10	M-10	N-10

SHEET INDEX

ENGINEER'S CERTIFICATION

JAMES G. SCHLAYER
ENGINEERING & RECLAMATION MANAGER
PEABODY WESTERN COAL COMPANY

ARIZONA P.E. 18782
DATE: AUG 10 2001

NOV 2001 APPROVED

NOV 2001 APPROVED

REVISIONS		
DATE	CHK'D	DESCRIPTION

DRAWING NO. 85352, SHEET L-6
ESTIMATED POSTMINING TOPOGRAPHIC MAP

BLACK MESA - KAYENTA MINE
PEABODY WESTERN COAL COMPANY
P. O. BOX 650 KAYENTA, ARIZONA 86033

DESIGNED BY: MWH	SCALE: 1"=400'
DRAWN BY: CSW	DRAWING DATE: 07-31-01
CHECKED BY: JGS	PHOTO DATE: 05-97
CONTOUR INT.: 5'	DWG FILE:L6POSTMINE.DWG