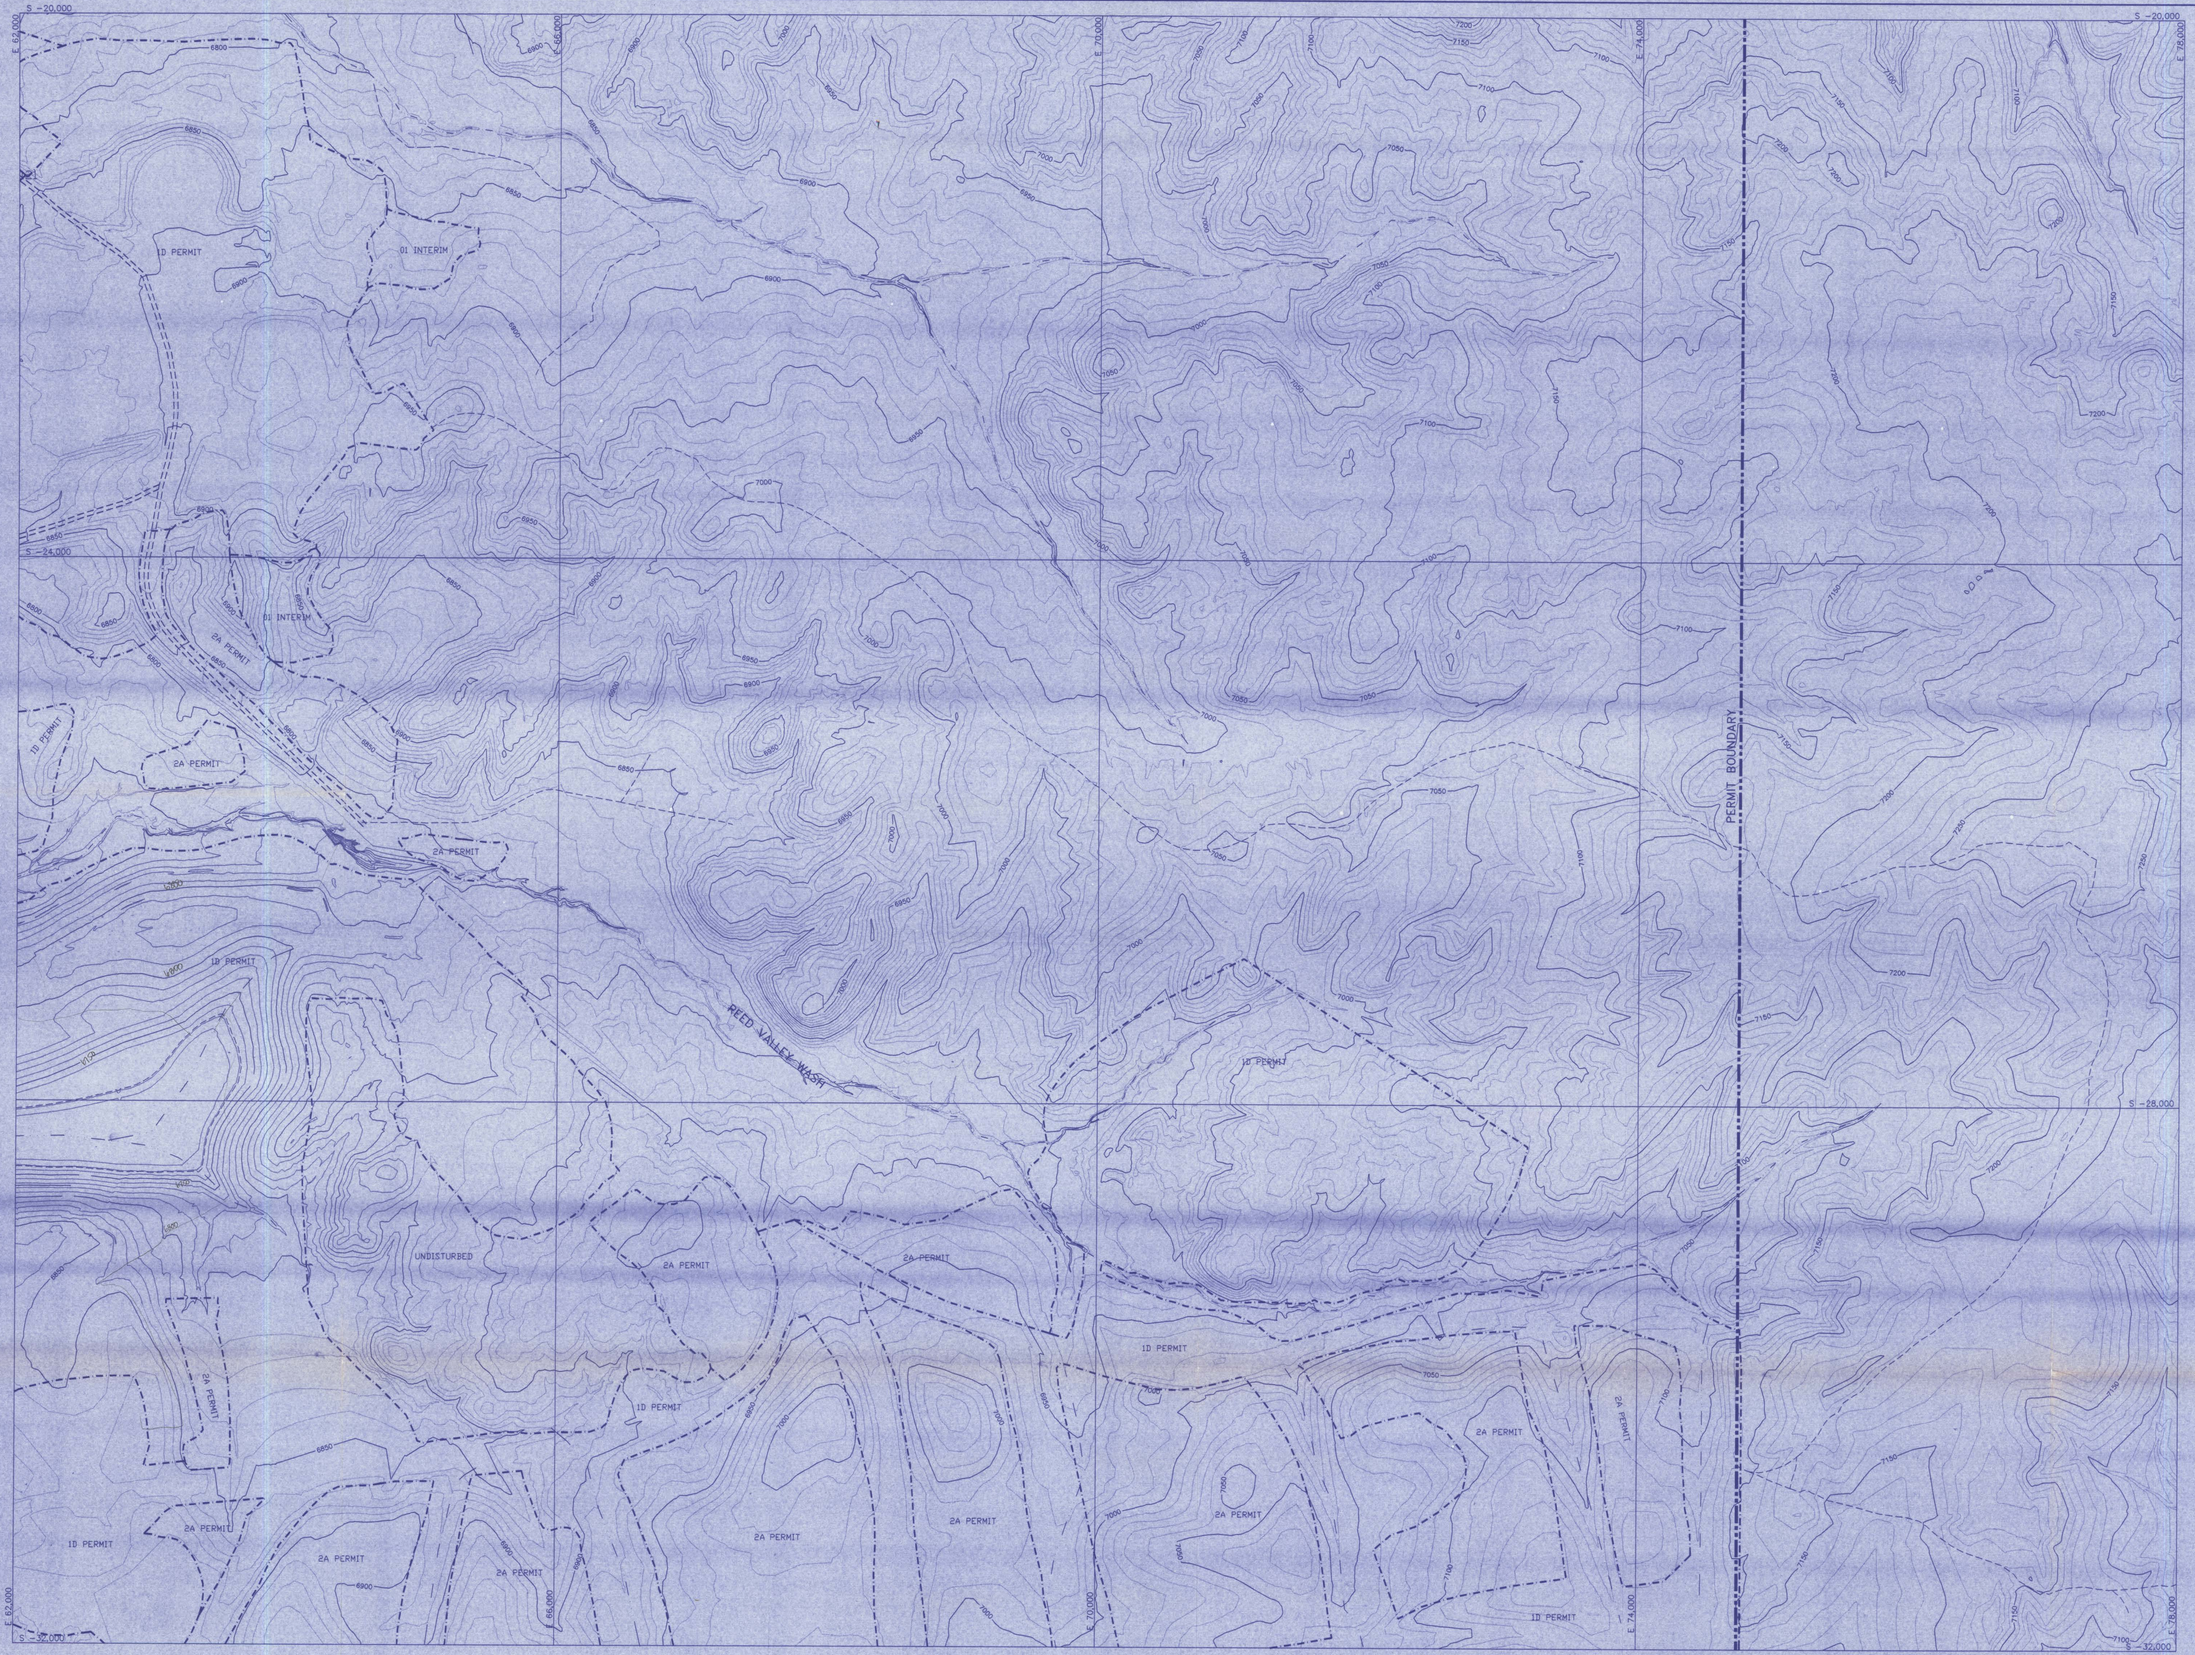

NOTES:

1) Reclaimed outslopes transitioning into natural ground shall be sloped in accordance with the approved permit.

LEGEND

- PERMIT BOUNDARY
- NAVAJO/HOPI PARTITION LINE
- PERMANENT ROAD
- NON MINING RELATED ROADS
- DRAINAGE CHANNEL
- LAW LINE
- LEASE BOUNDARY

N

SCALE

400' 0 400' 800'

CONTOUR INTERVAL 10FT.

H-6	J-6	K-6	L-6		
H-7	J-7	K-7	L-7	M-7	N-7
		K-8	L-8	M-8	N-8
		K-9	L-9	M-9	N-9
		K-10	L-10	M-10	N-10
				M-11	N-11
				M-12	

ENGINEER'S CERTIFICATION

JAMES G. SCHLENVOGT
ENGINEERING & RECLAMATION MANAGER
PEABODY WESTERN COAL COMPANY

FEB 18 2002
DATE

JUL 2002
APPROVED

REVISIONS		
	CHK'D	DESCRIPTION

DRAWING NO. 85352, SHEET N-9
ESTIMATED POSTMINING TOPOGRAPHIC MAP

BLACK MESA – KAYENTA MINE
PEABODY WESTERN COAL COMPANY
P. O. BOX 650 KAYENTA, ARIZONA 86033

DESIGNED BY: MW	SCALE: 1"=400'
DRAWN BY: CSW	DRAWING DATE: 10-26-01
CHECKED BY: JGS	PHOTO DATE: 05-97
CONTOUR INT.: 5'	DWG FILE: N9POSTMINE.DWG