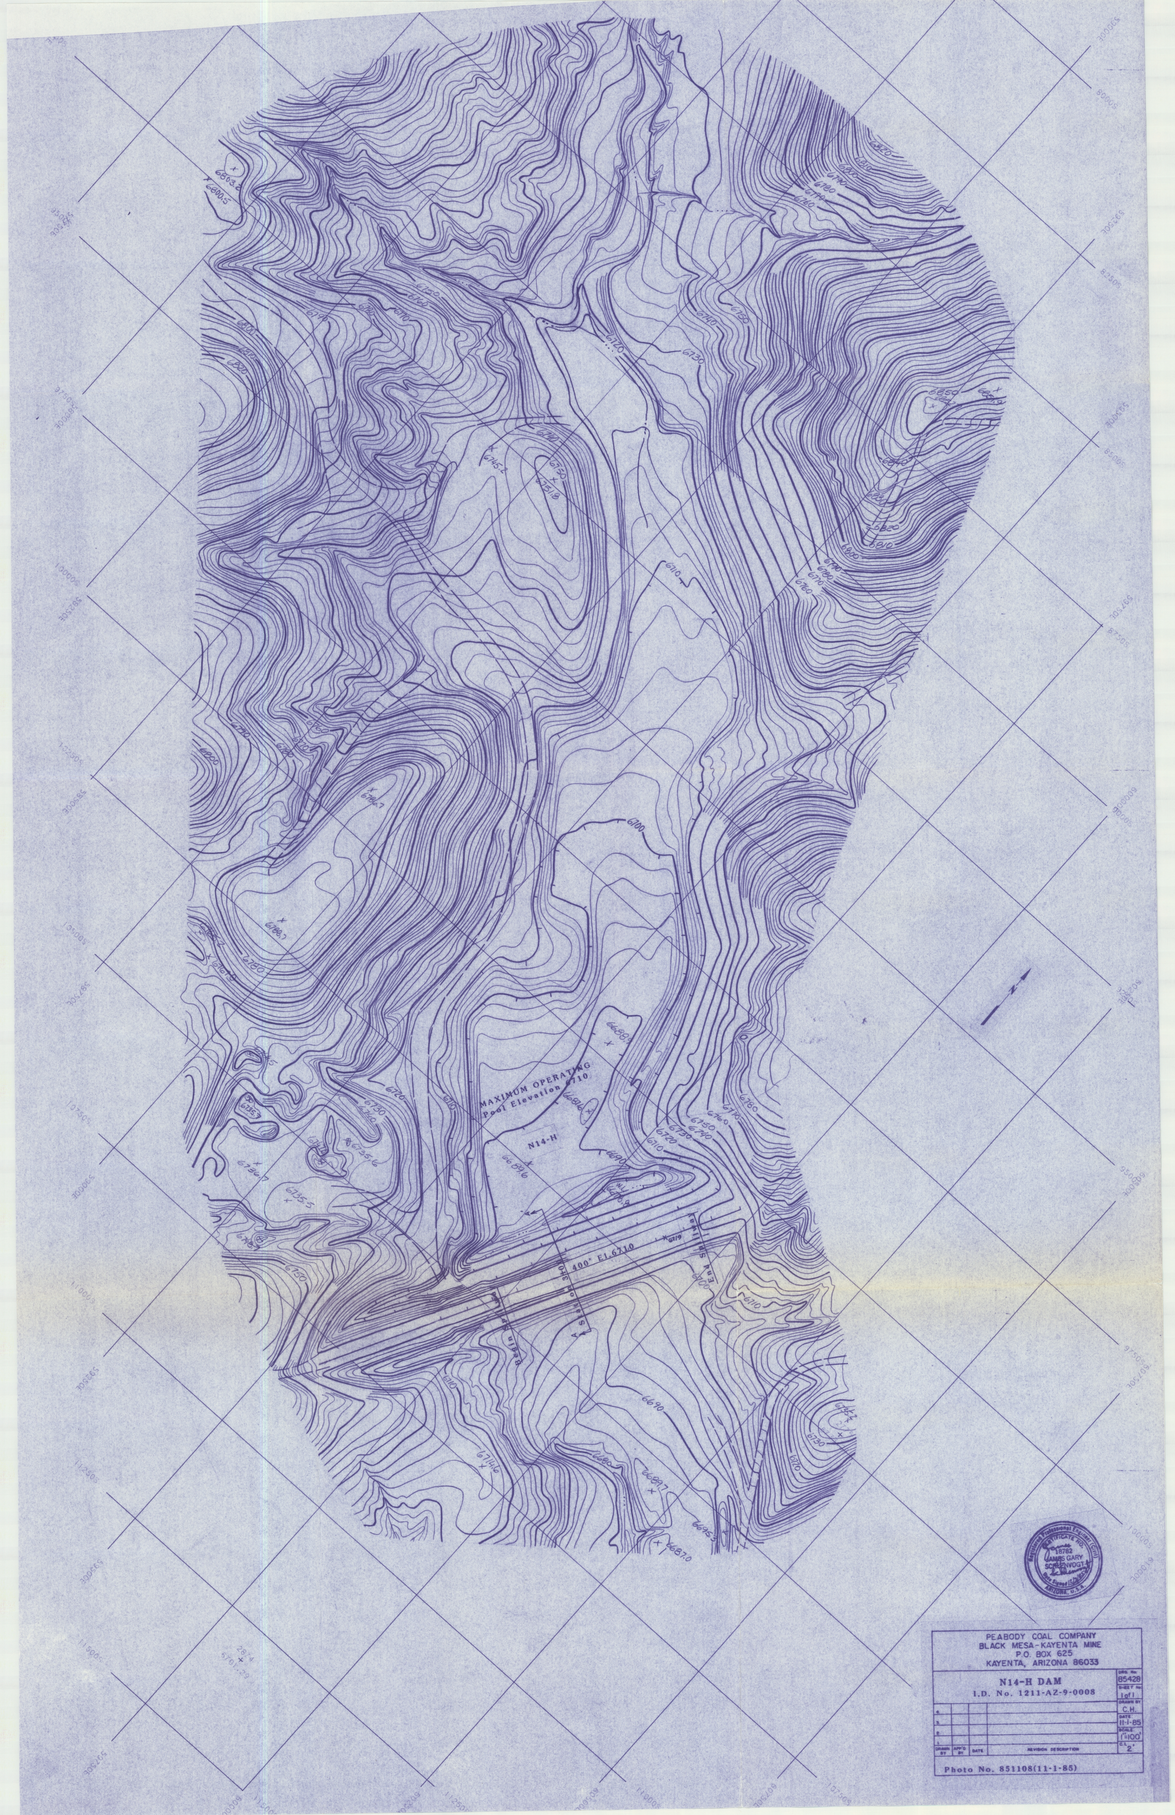
MAXIMUM OPERATING
Pool Elevation 6710
N14-H
Dam Crest Elev. 6720
Length 400' El.6710
PEABODY COAL COMPANY
BLACK MESA-KAYENTA MINE
P.O. BOX 625
KAYENTA, ARIZONA 86033
N14-H DAM
I.D. No. 1211-AZ-9-0008
DRG. No. 85428
SHEET No. 1of1
DRAWN BY C.H.
DATE 11-1-85
SCALE 1"=100'
Photo No. 851108(11-1-85)