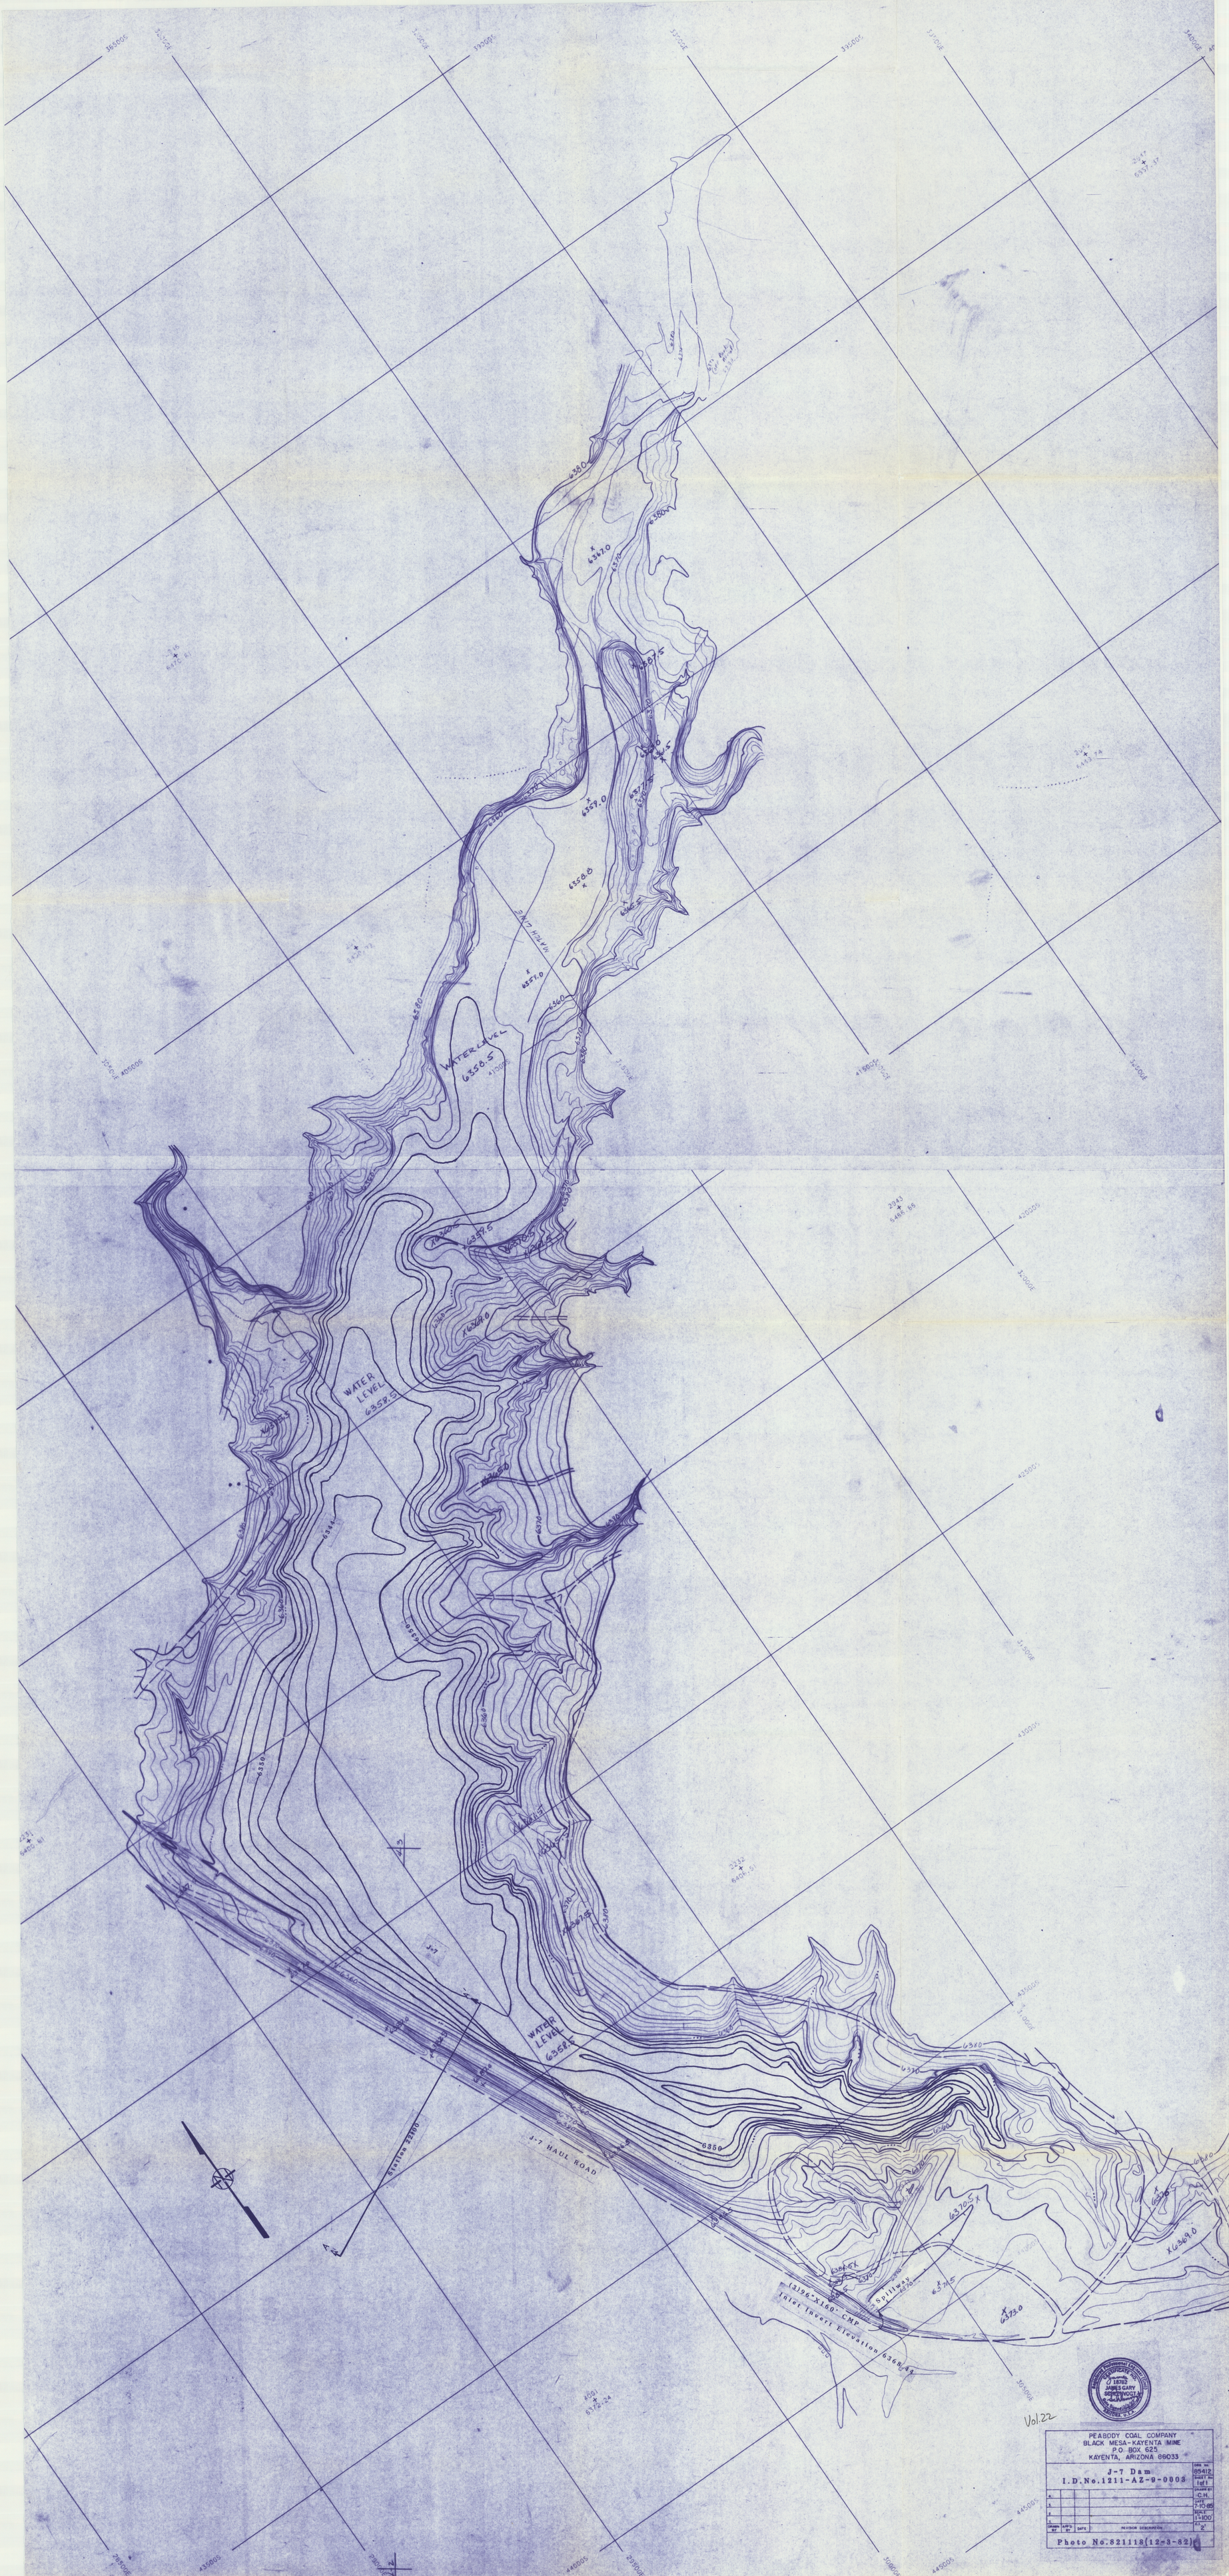
WATER LEVEL 6358.5
WATER LEVEL 6358.5
WATER LEVEL 6358.5
WATER LEVEL 6358.5
J-7 HAUL ROAD
Station 22100
(3)96"X160' CMP
Inlet Invert Elevation 6368.48
Spillway
Vol.22
PEABODY COAL COMPANY
BLACK MESA-KAYENTA MINE
P.O. BOX 625
KAYENTA, ARIZONA 86033
J-7 Dam
I.D.No.1211-AZ-9-0003
DRG. No. 65412
SHEET No. 1 of 1
DRAWN BY C.H.
DATE 7-10-86
SCALE 1"=100'
CI. 2'
REVISION DESCRIPTION
Photo No.821118(12-3-82)