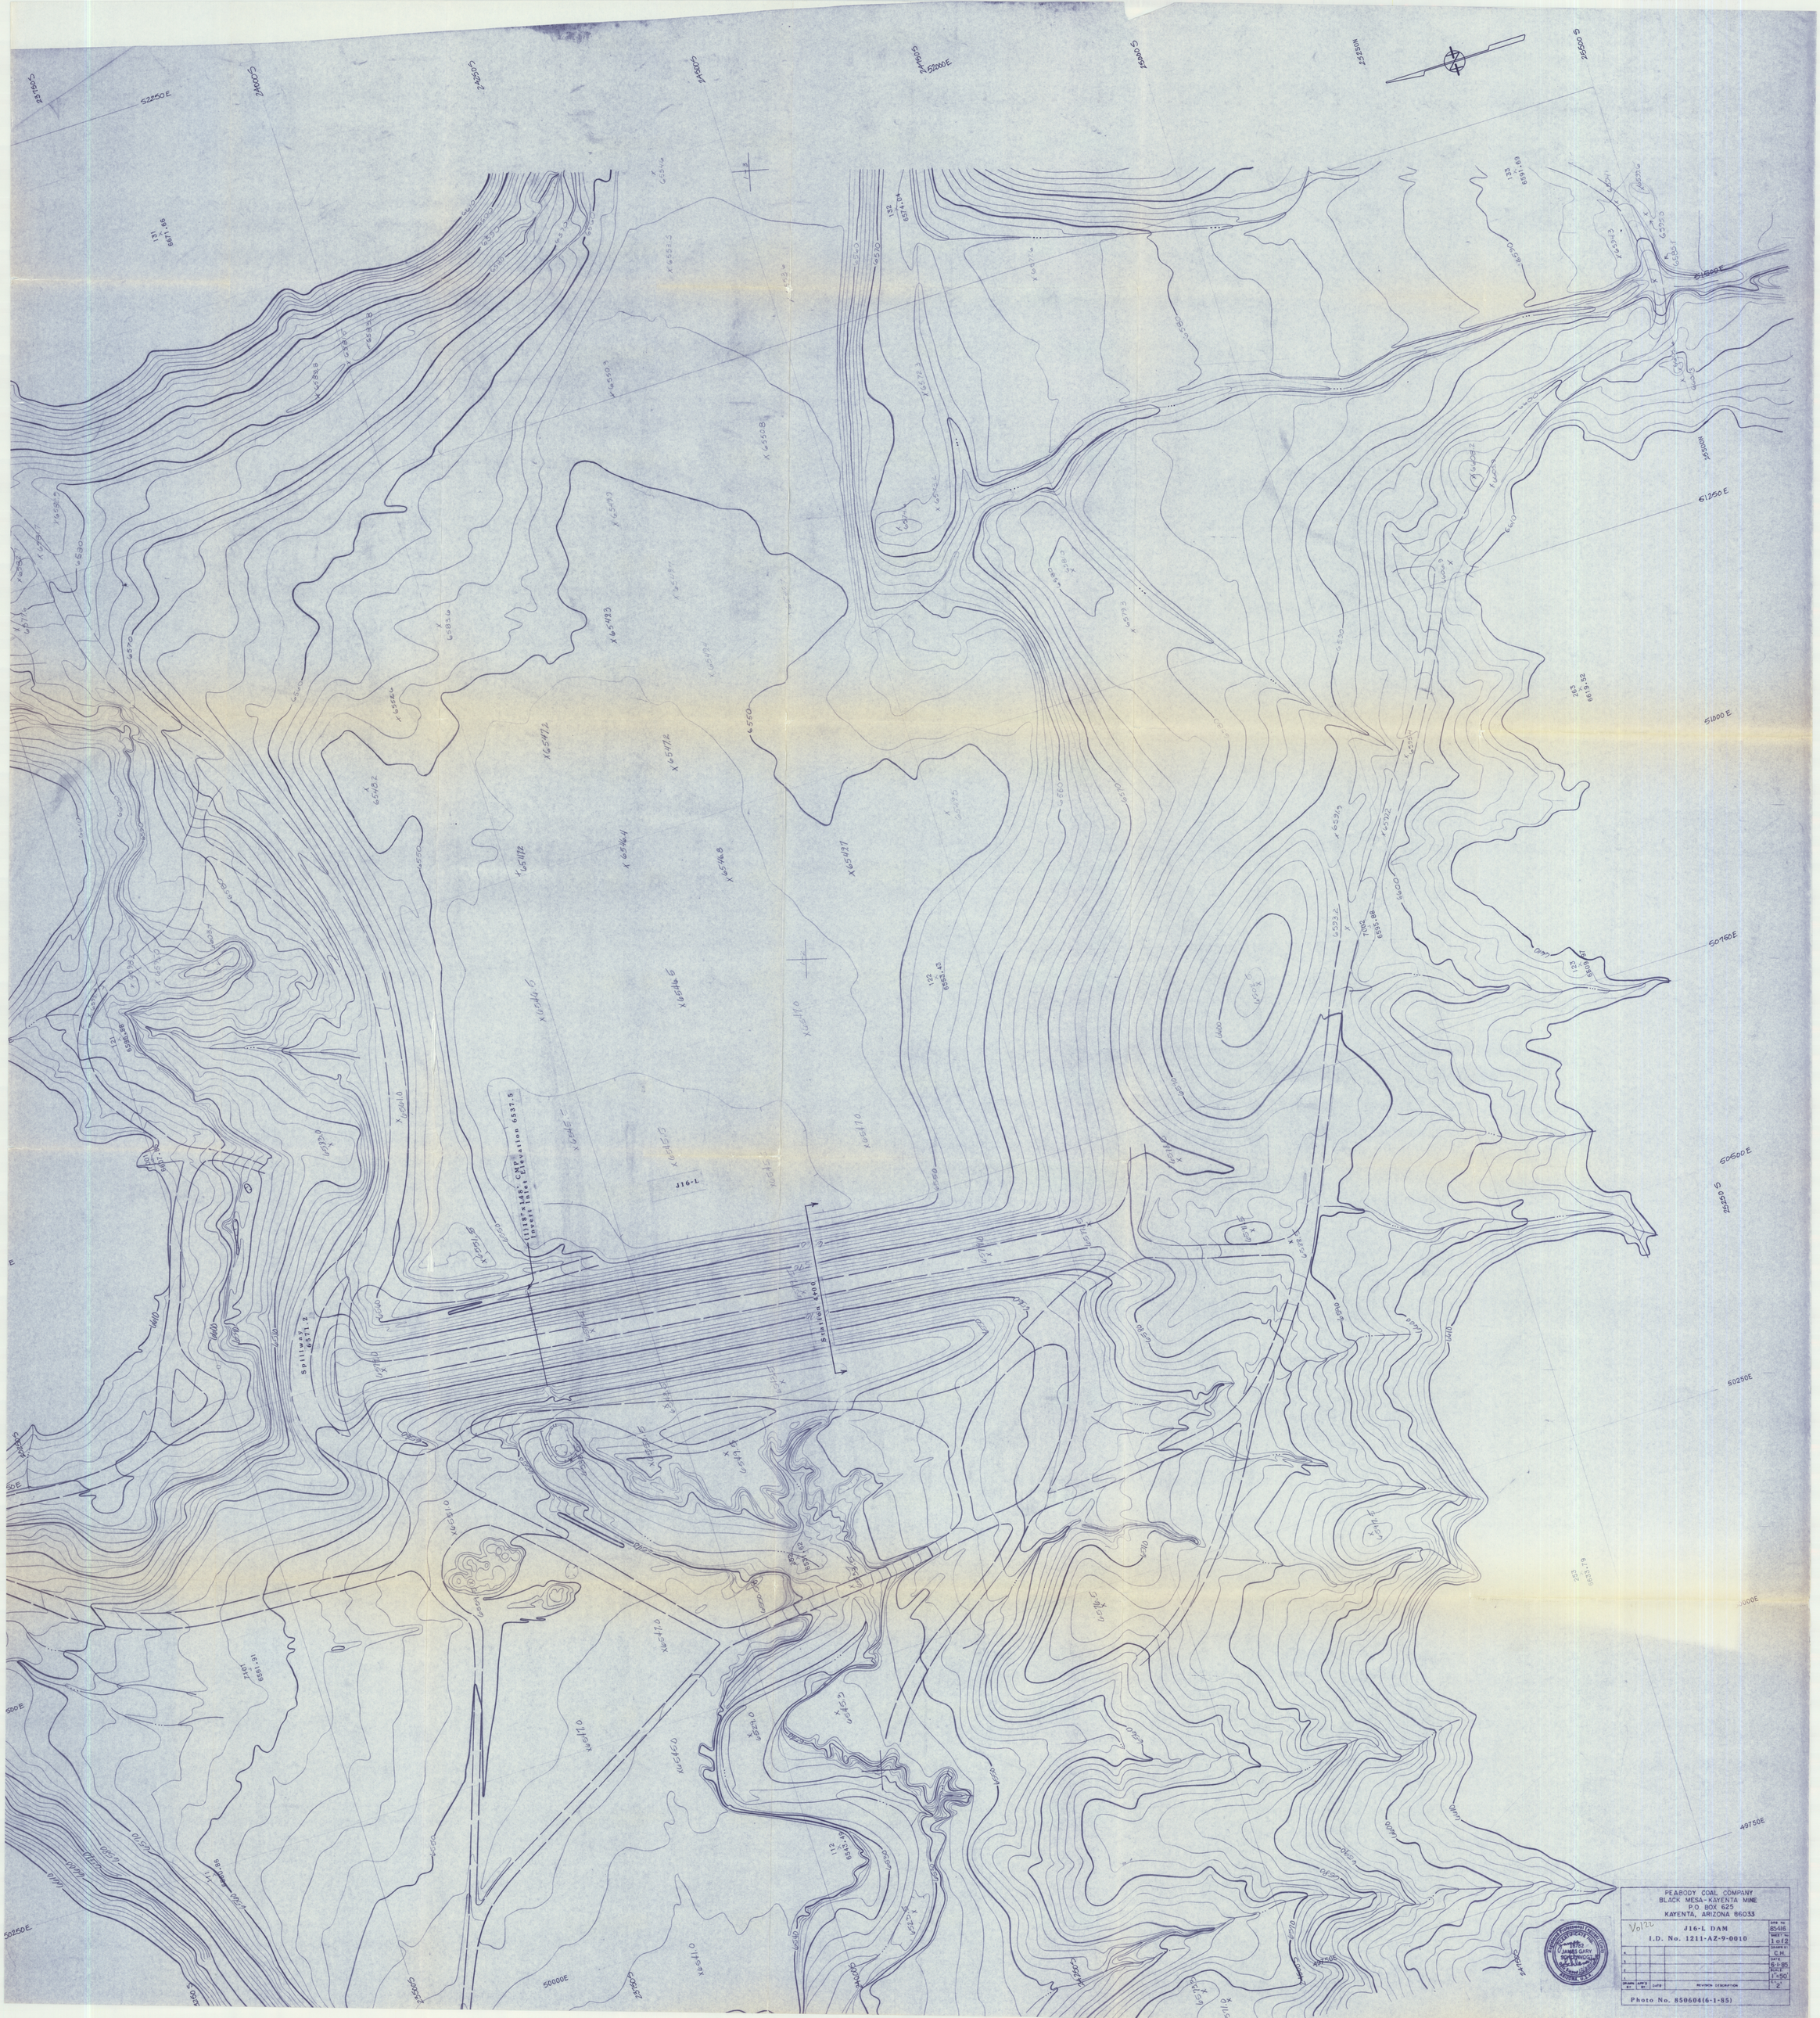

PEABODY COAL COMPANY
BLACK MESA-KAYENTA MINE
P.O. BOX 625
KAYENTA, ARIZONA 86033

Vol 22

J16-L DAM
I.D. No. 1211-AZ-9-0010

DWG No.	85416	SHEET No.	1 of 2
DRAWN BY	C.H.	DATE	6-1-85
SCALE	1"=50'		
DRAWN BY	APP'D BY	DATE	REVISION DESCRIPTION

Registered Professional Engineer (Civil)
CERTIFICATE NO. 18752
JAMES GARY
SCHERWOOD
ARIZONA, U.S.A.

Photo No. 850604(6-1-85)