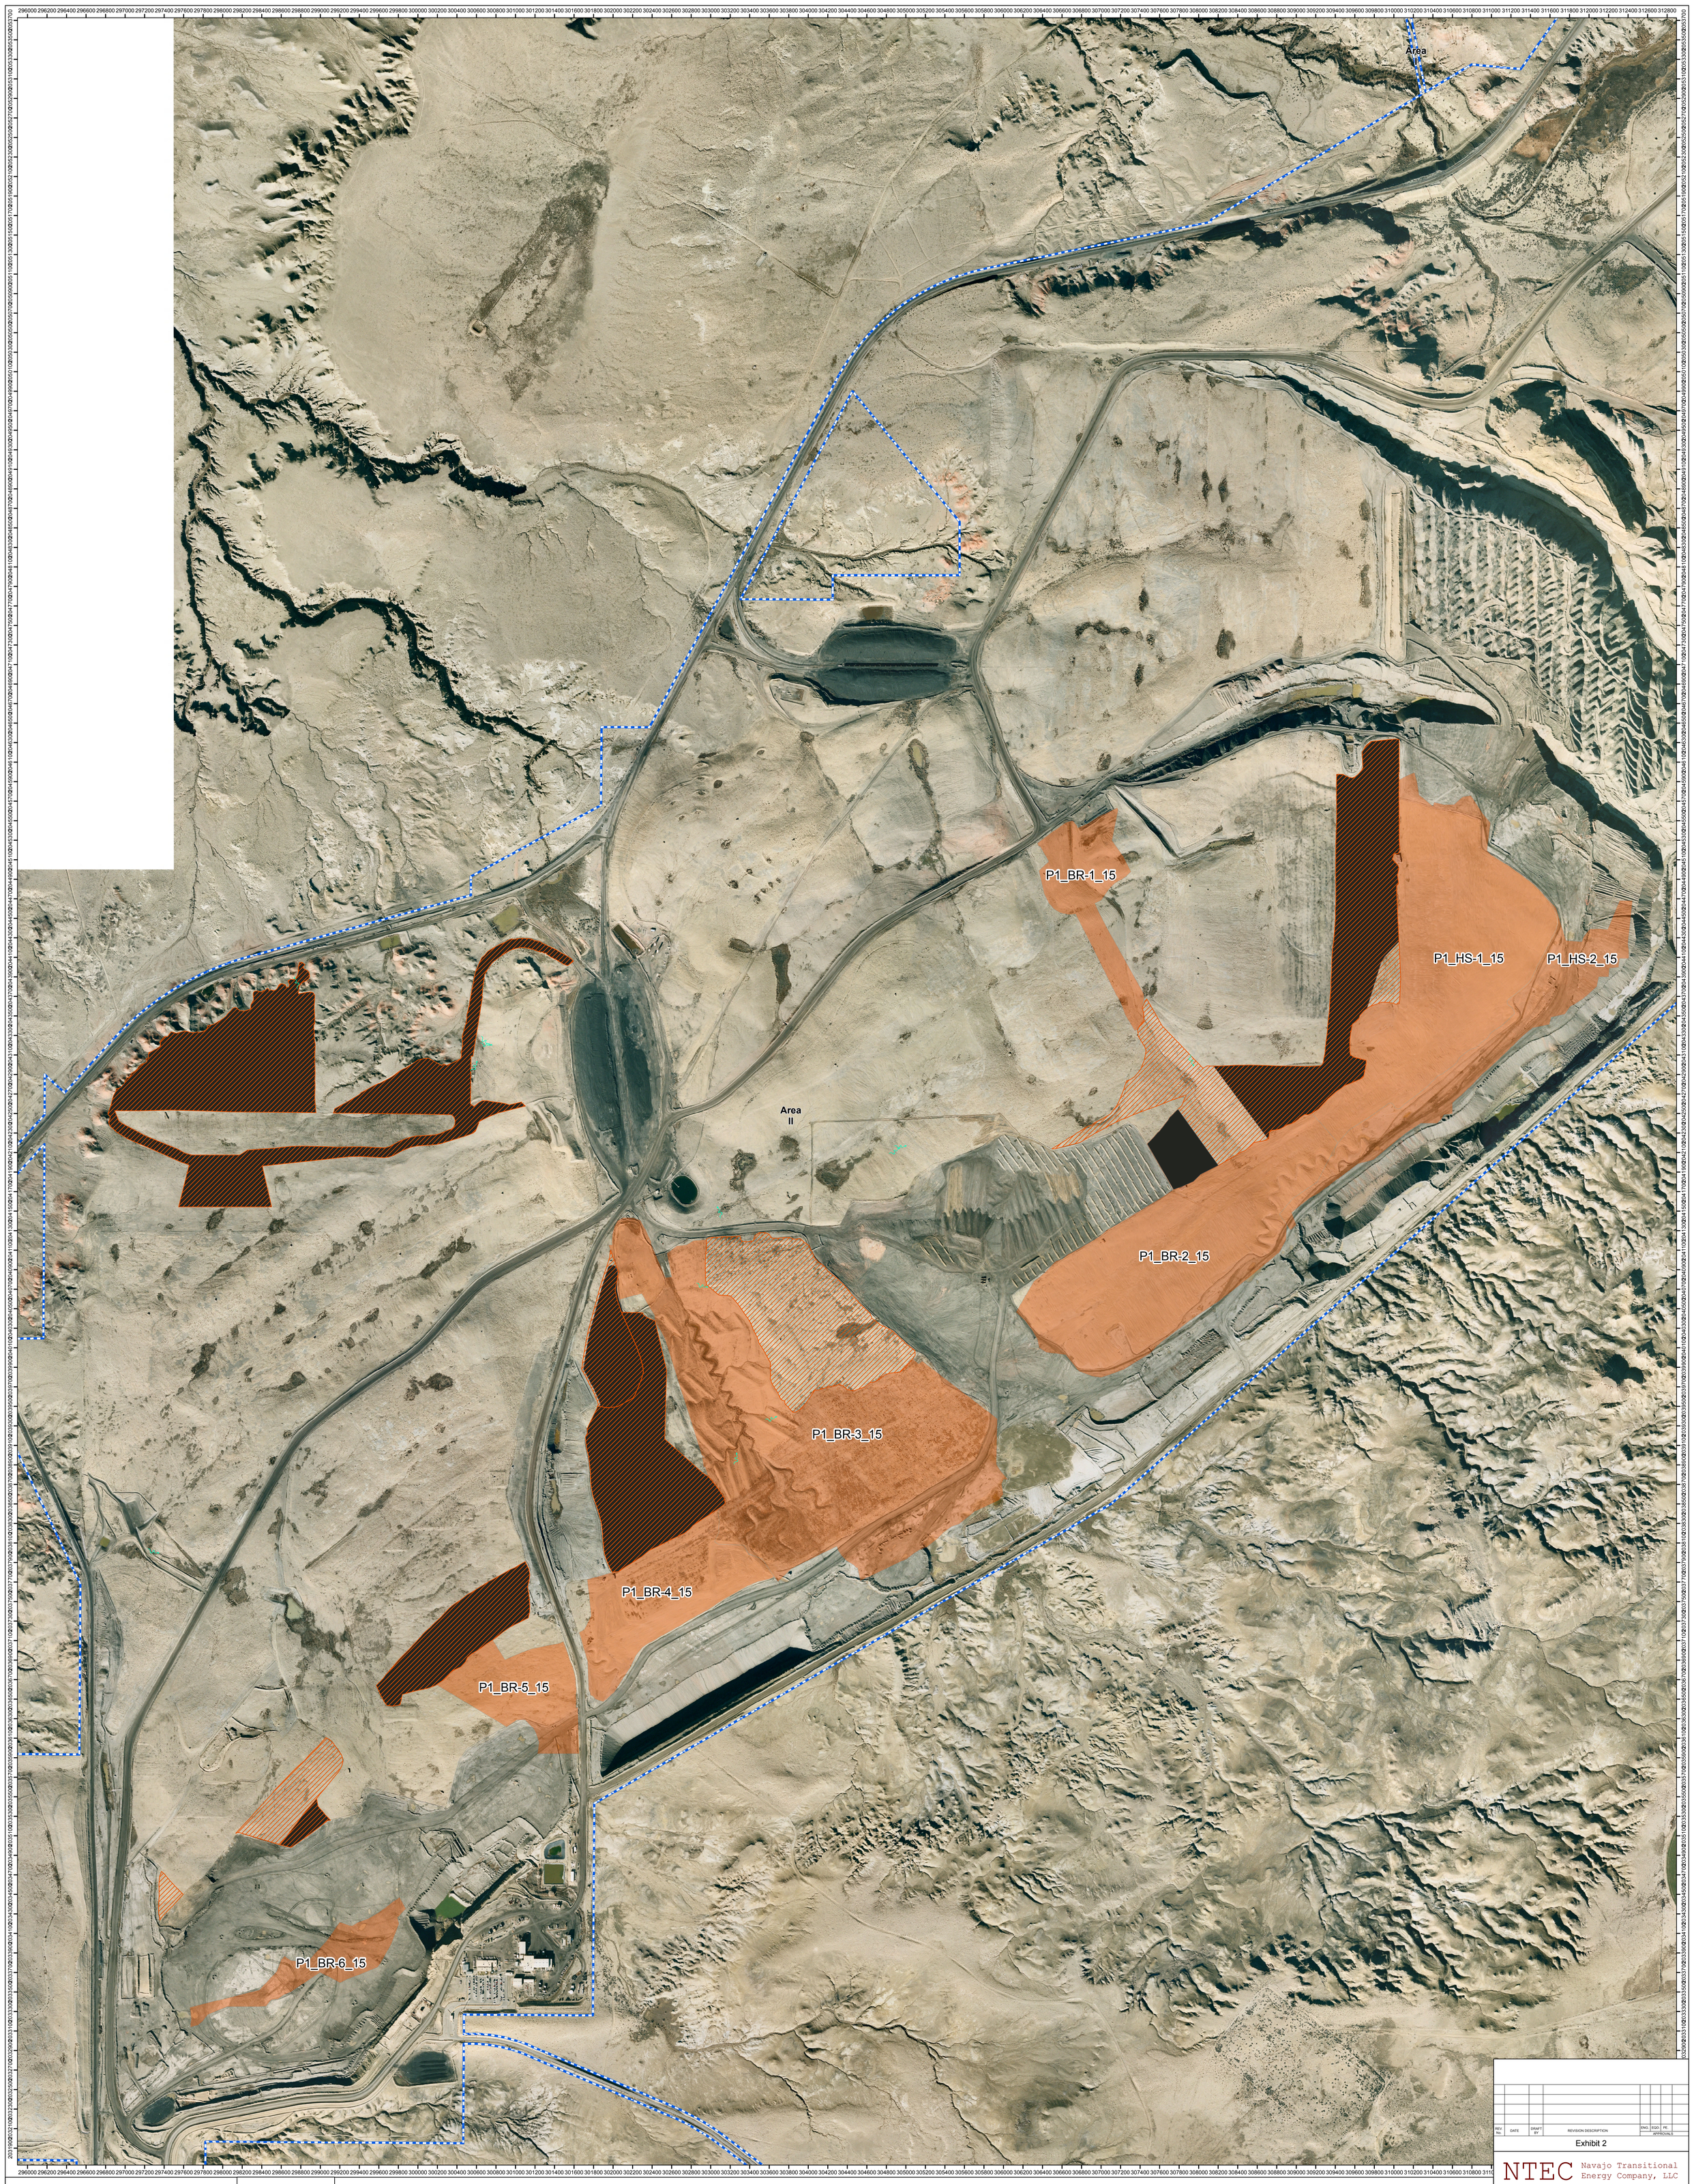

AREA	ACRES
P1_BR - 1_15	22.0
P1_BR - 2_15	86.8
P1_BR - 3_15	148.8
P1_BR - 4_15	36.7
P1_BR - 5_15	23.1
P1_BR - 6_15	15.4
P1_HS - 1_15	92.5
P1_HS - 2_15	35.9

N

0 435 870 1,740 Feet

1:6,000

2014 Rill & Gully Survey Repairs

Approved Phase I Bond Release Areas

Approved Phase II Bond Release Areas

Proposed Phase I Bond Release Areas

Navajo Mine Lease Boundary

Mine Area Boundary

REV. No.	DATE	DRAFT BY	REVISION DESCRIPTION	ENG.	EOD	PE
				APPROVALS		

Exhibit 2

NTEC Navajo Transitional Energy Company, LLC

NAVAJO MINE

Area 2 - Proposed
Phase I Bond Release Areas

PREPARED BY: D. Mumm	DRAWN BY: D. Mumm	PAPER SIZE: ARCH D
APPROVED BY: DPH	DATE: Jan 15, 2015	