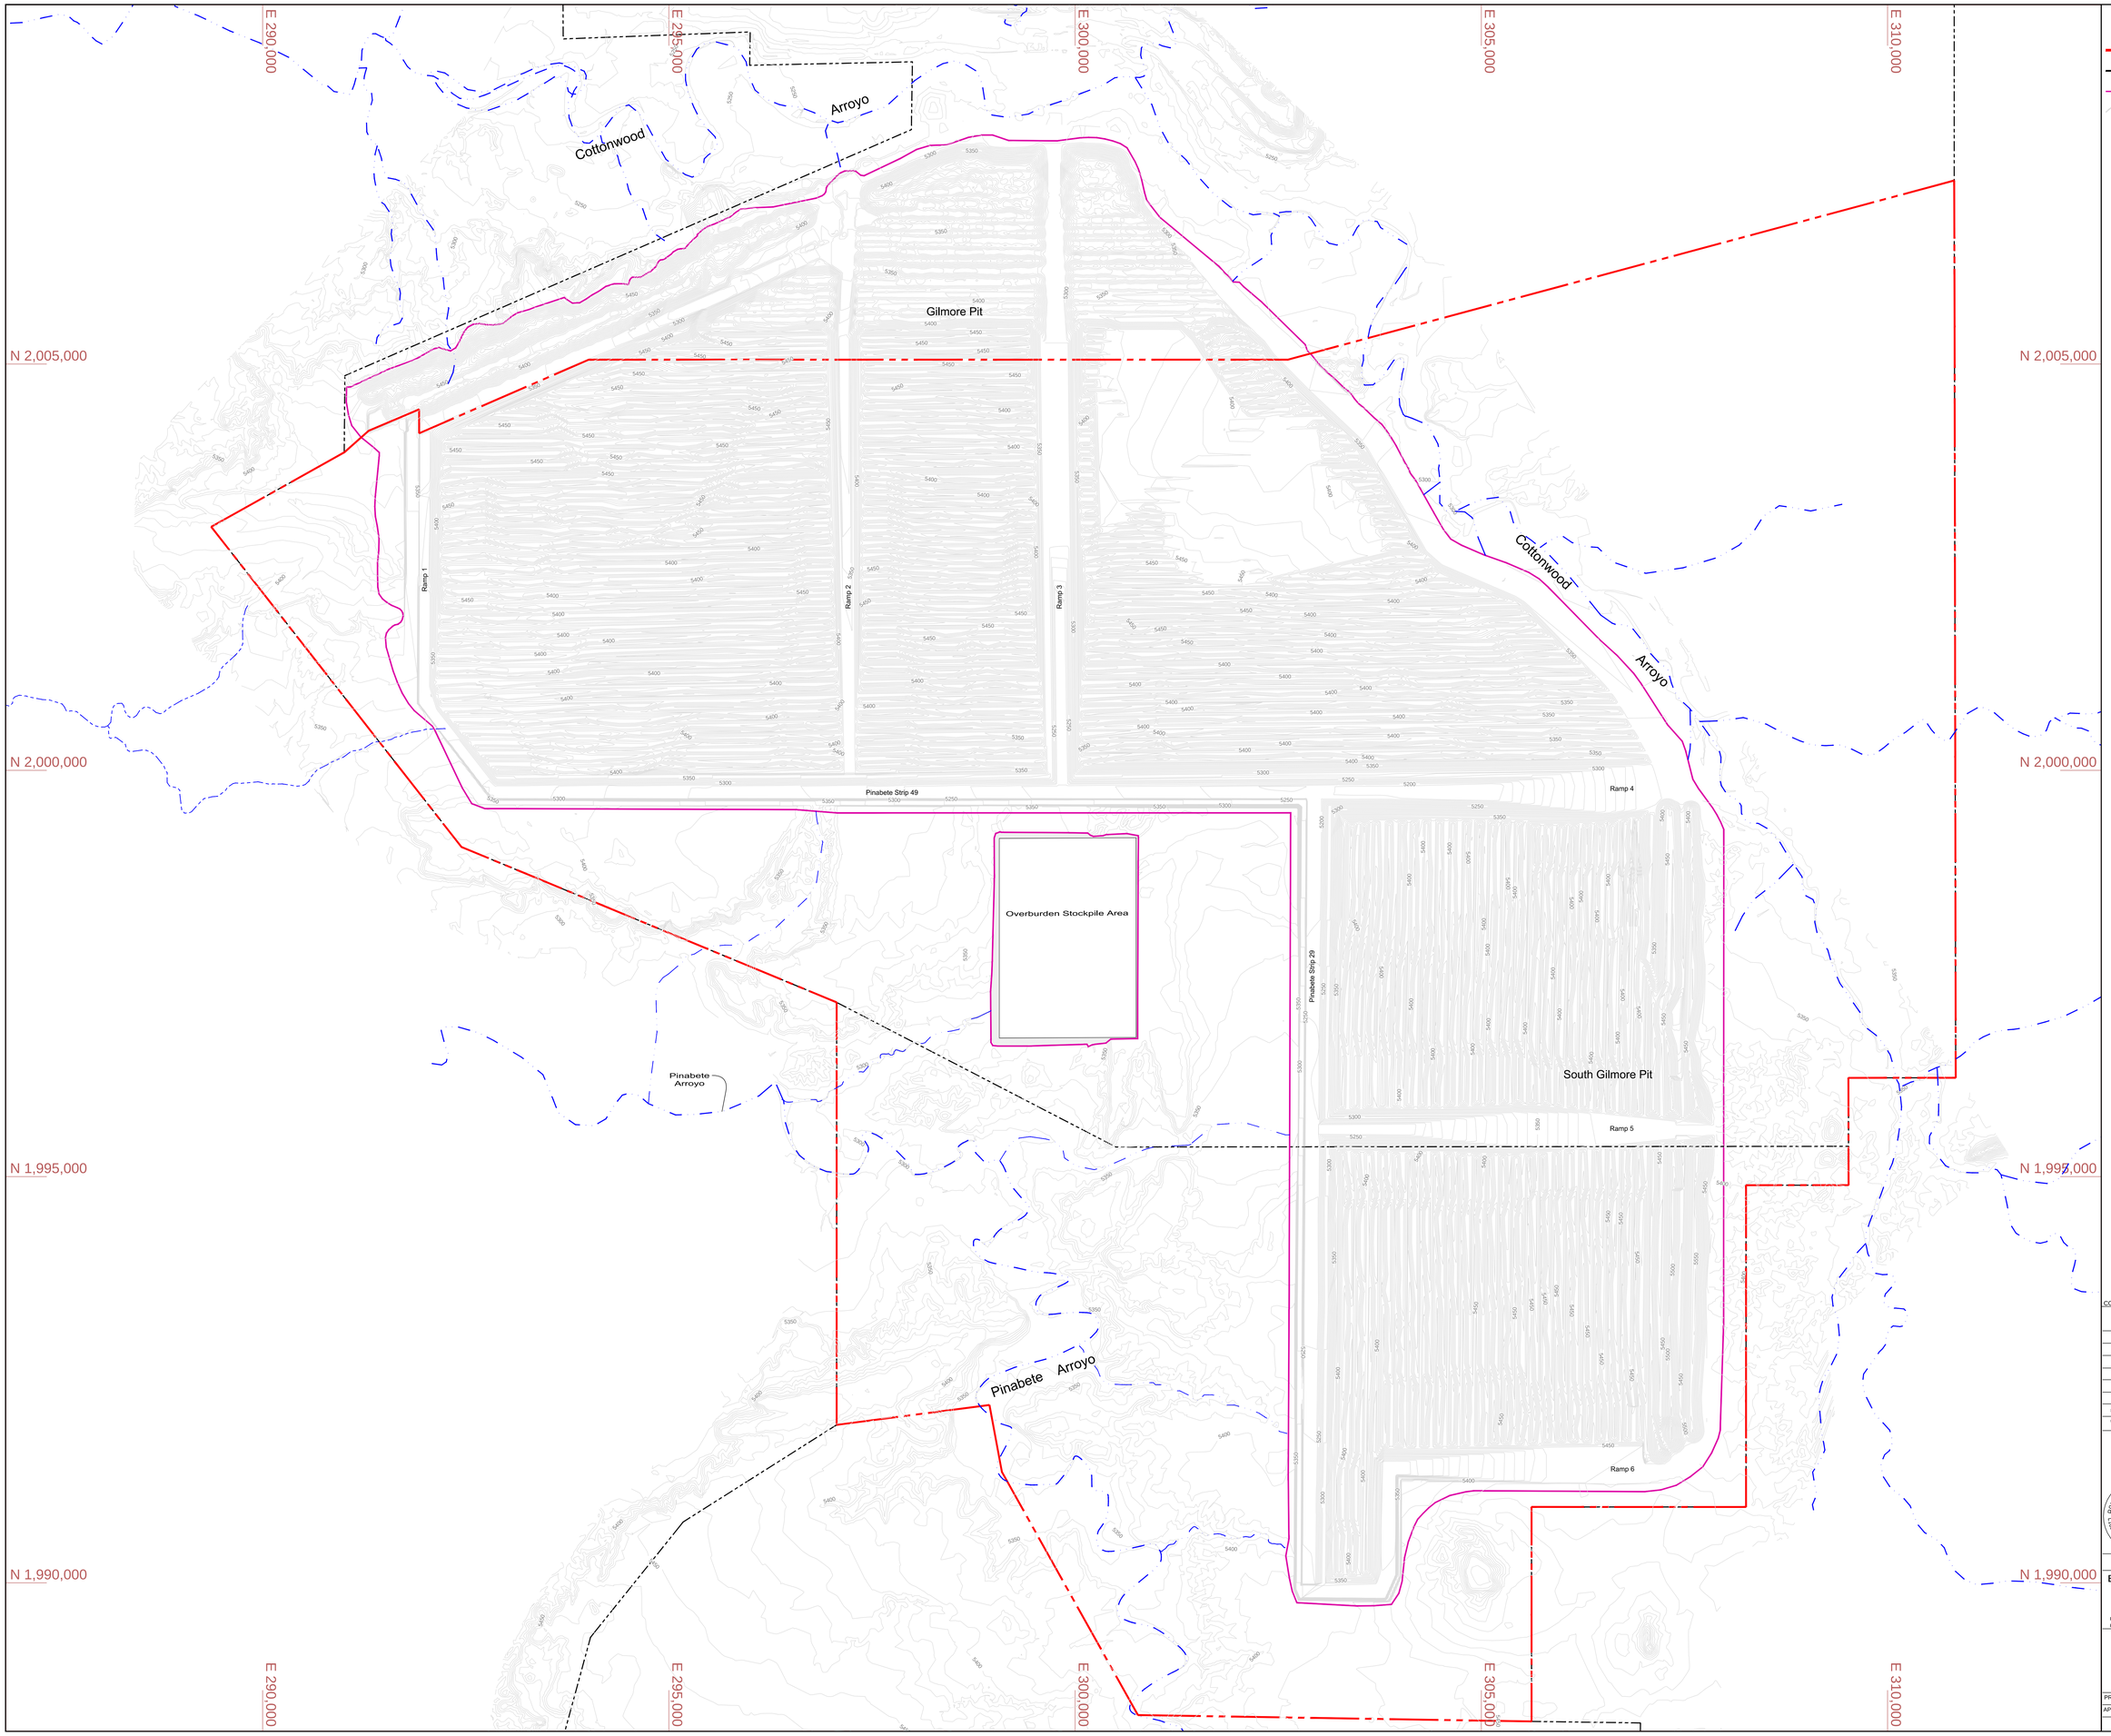

LEGEND

- PERMIT BOUNDARY
- LEASE BOUNDARY
- GRADING LIMIT
- PMC CONTOURS

0 600 1200 1800
FEET

CONTOUR INTERVAL: 10'

Original certified signed exhibits are maintained at the mine site and at OSM.

REV No.	DATE	DRAFT BY	REVISION DESCRIPTION	PREP BY	E.G.	P.E.	DATE CERTIFIED
13.4	Mar 2012	RV	PREPARED FOR SUBMITTAL TO OSM	RV	MD	RV	

APPROVALS

CERTIFICATION STATEMENT

I, Ron Van Valkenburg, hereby certify that this drawing was reviewed by me and that the information shown is complete and accurate to the best of my knowledge.

RON C. VAN VALKENBURG NEW MEXICO 9263 LICENSED PROFESSIONAL ENGINEER

Digitally signed by Ron Van Valkenburg
Reason: I attest to the accuracy and integrity of this document
Date: 2014.01.23 15:44:57 -07'00'

EXHIBIT 34.2-1

BHP NAVAJO COAL COMPANY

bhpbilliton

P.O. BOX 1717
FRUITLAND, NEW MEXICO 87416
PHONE(505)598-4200
Fax(505)598-4229

PINABETE PERMIT
POST MINING CONFIGURATION

PREPARED BY RV	DRAWN BY RV	SCALE: 1" = 600'
APPROVED BY	DATE 03/20/2012	