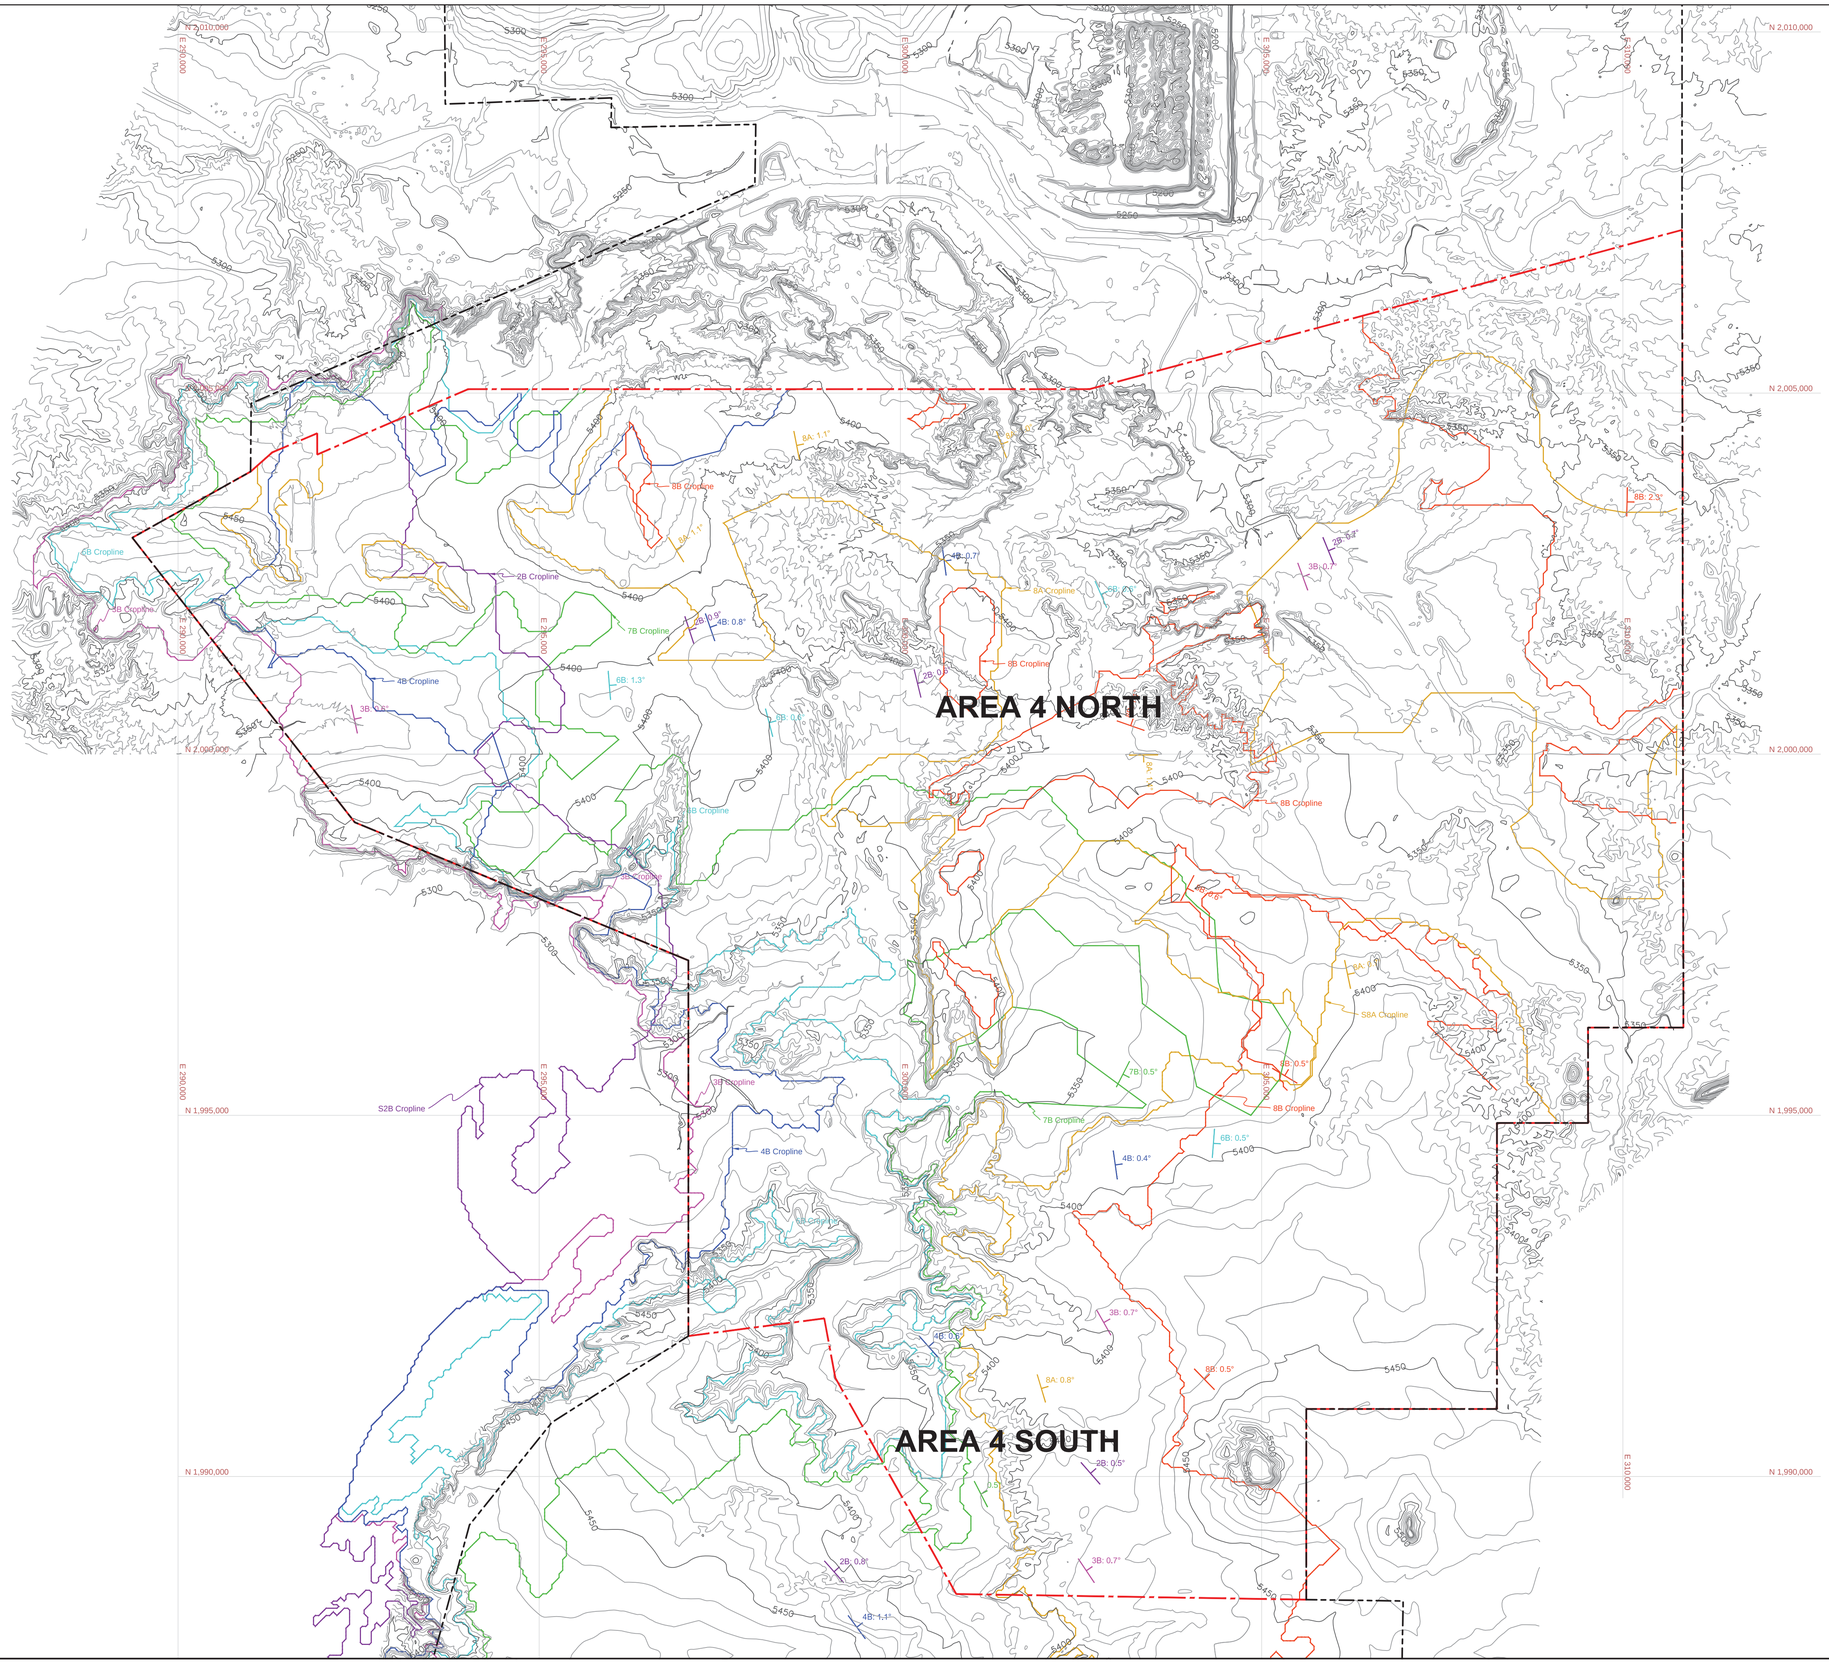

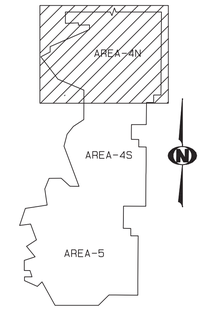

1000' 0' 1000' 2000'

"NOTES"

ADDITIONAL MINE STRUCTURES, INCLUDING ROADS, RAILROAD, PONDS, IMPOUNDMENTS AND CULVERTS, ALTHOUGH PRESENT ON THIS EXHIBIT AS PART OF AERIAL BASE MAPPING, ARE NOT INTENDED TO BE CURRENT OR ACCURATE ON THIS EXHIBIT. PLEASE REFER TO THE APPROPRIATE P.A.P. TEXT SECTION FOR A MINE STRUCTURE EXHIBIT REFERENCE.

LEGEND

- PERMIT BOUNDARY
- LEASE BOUNDARY
- 2B CROPLINE
- 3B CROPLINE
- 4B CROP LINE
- 6B CROPLINE
- 7B CROPLINE
- 8A CROP LINE
- 8B CROPLINE
- 5100 TOPOGRAPHY CONTOUR
- 10 DIP 340 AZ STRIKE AND DIP LINE

REV No.	DATE	DRAFT BY	REVISION DESCRIPTION	ENG.	K.Q.	P.E.
14-A	MAY 2014	RY	REVISED TITLE BLOCK	RV	MD	KB
13-A	DEC 2013	RY	PREPARED FOR SUBMITTAL TO OSM	RV	MD	KB

APPROVALS

CERTIFICATION STATEMENT

I, Kevin A. Bahe, hereby certify that this drawing was reviewed by me and that the information shown is complete and accurate to the best of my knowledge.

KEVIN A. BAHE NEW MEXICO 17850 PROFESSIONAL ENGINEER

Digitally signed by Bahe, Kevin KA
Reason: I attest to the accuracy and integrity of this document
Date: 2014.05.19 14:09:27 -06'00'

EXHIBIT 17.1-6

NTEC

Navajo Transitional Energy Company, LLC

Navajo Mine

P.O. Box 1717
Fruitland,New Mexico,87416
Phone: 505-598-4200
Fax: 505-568-3361

PINABETE PERMIT
COAL CROP, STRIKE, AND DIP LINES LOCATIONS

PREPARED BY RY	DRAWN BY RY/RV	SCALE 1"= 1000'	
APPROVED BY RV	DATE 12-05-13	(SHEET 1 OF 1)	

FILE LOCATION: G:\GIS\Pinabete Permit\Part 2-Pre-mining Info\Section 17 Geologic Information\Sec. 17 Exhibits\
Autocad Files\Exhibit17.1-6 Coal Croplines 140515.