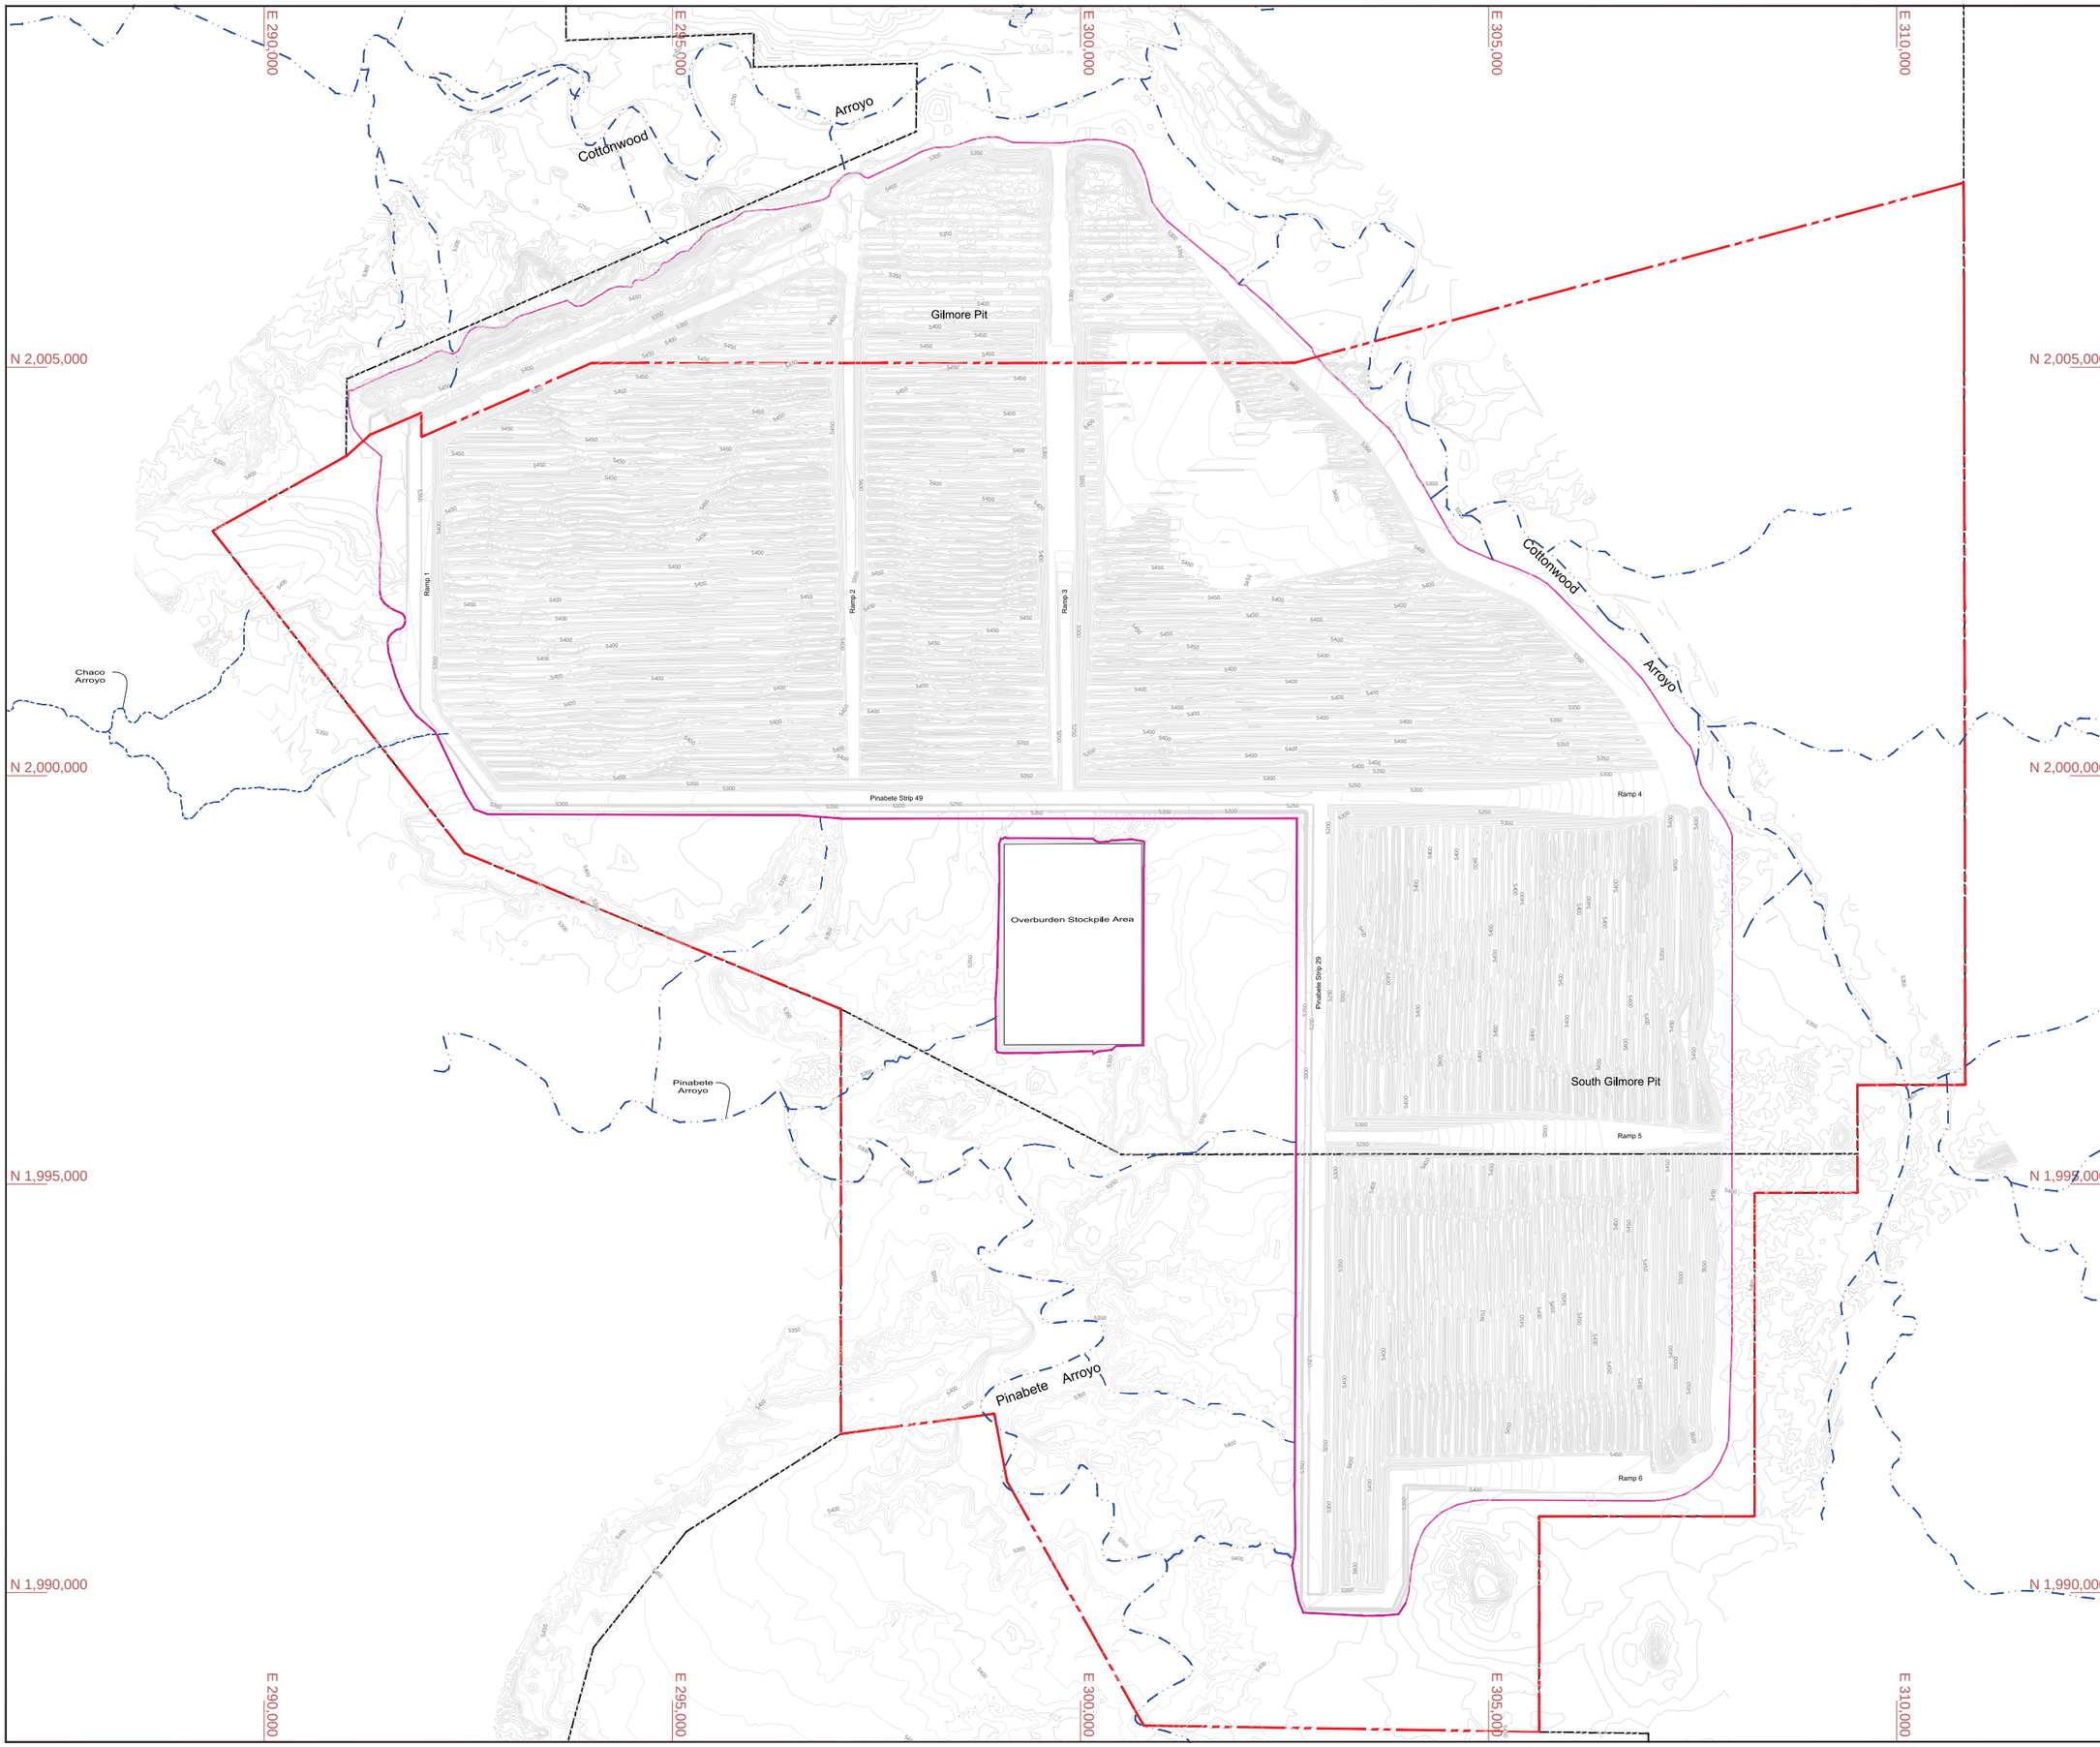

LEGEND

- PERMIT BOUNDARY
- LEASE BOUNDARY
- GRADING LIMIT
- PMC CONTOURS

0 600 1200 1800
FEET

CONTOUR INTERVAL: 10'

Original certified signed exhibits are maintained at the mine site and at OSM.

REV. NO.	DATE	DRAFT BY	REVISION DESCRIPTION	DRAFT BY	R.G.	P.R.	DATE APPROVED
14 A	Jun 2012	RV	UPDATED TITLE BLOCK	RV	MD	RV	
12 A	Mar 2012	RV	PREPARED FOR SUBMITTAL TO OSM	RV	MD	RV	

CERTIFICATION STATEMENT

I, Ron C. Van Valkenburg,hereby certify that this drawing was reviewed by me and that the information shown is complete and accurate to the best of my knowledge.

RON C. VAN VALKENBURG NEW MEXICO 9263 PROFESSIONAL ENGINEER

Digitally signed by Ron Van Valkenburg
Reason: I attest to the accuracy and integrity of this document
Date: 2014.06.06 16:07:57 -06'00'

EXHIBIT 34.2-1

NTEC

Navajo Transitional Energy Company, LLC

Navajo Mine

P.O. BOX 1717
FRUITLAND, NEW MEXICO 87416

PHONE(505)598-4200
Fax(505)598-4229

PINABETE PERMIT
POST MINING CONFIGURATION

PREPARED BY	RV	DRAWN BY	RV	SCALE:	1" = 600'
APPROVED BY		DATE	03/20/2012		