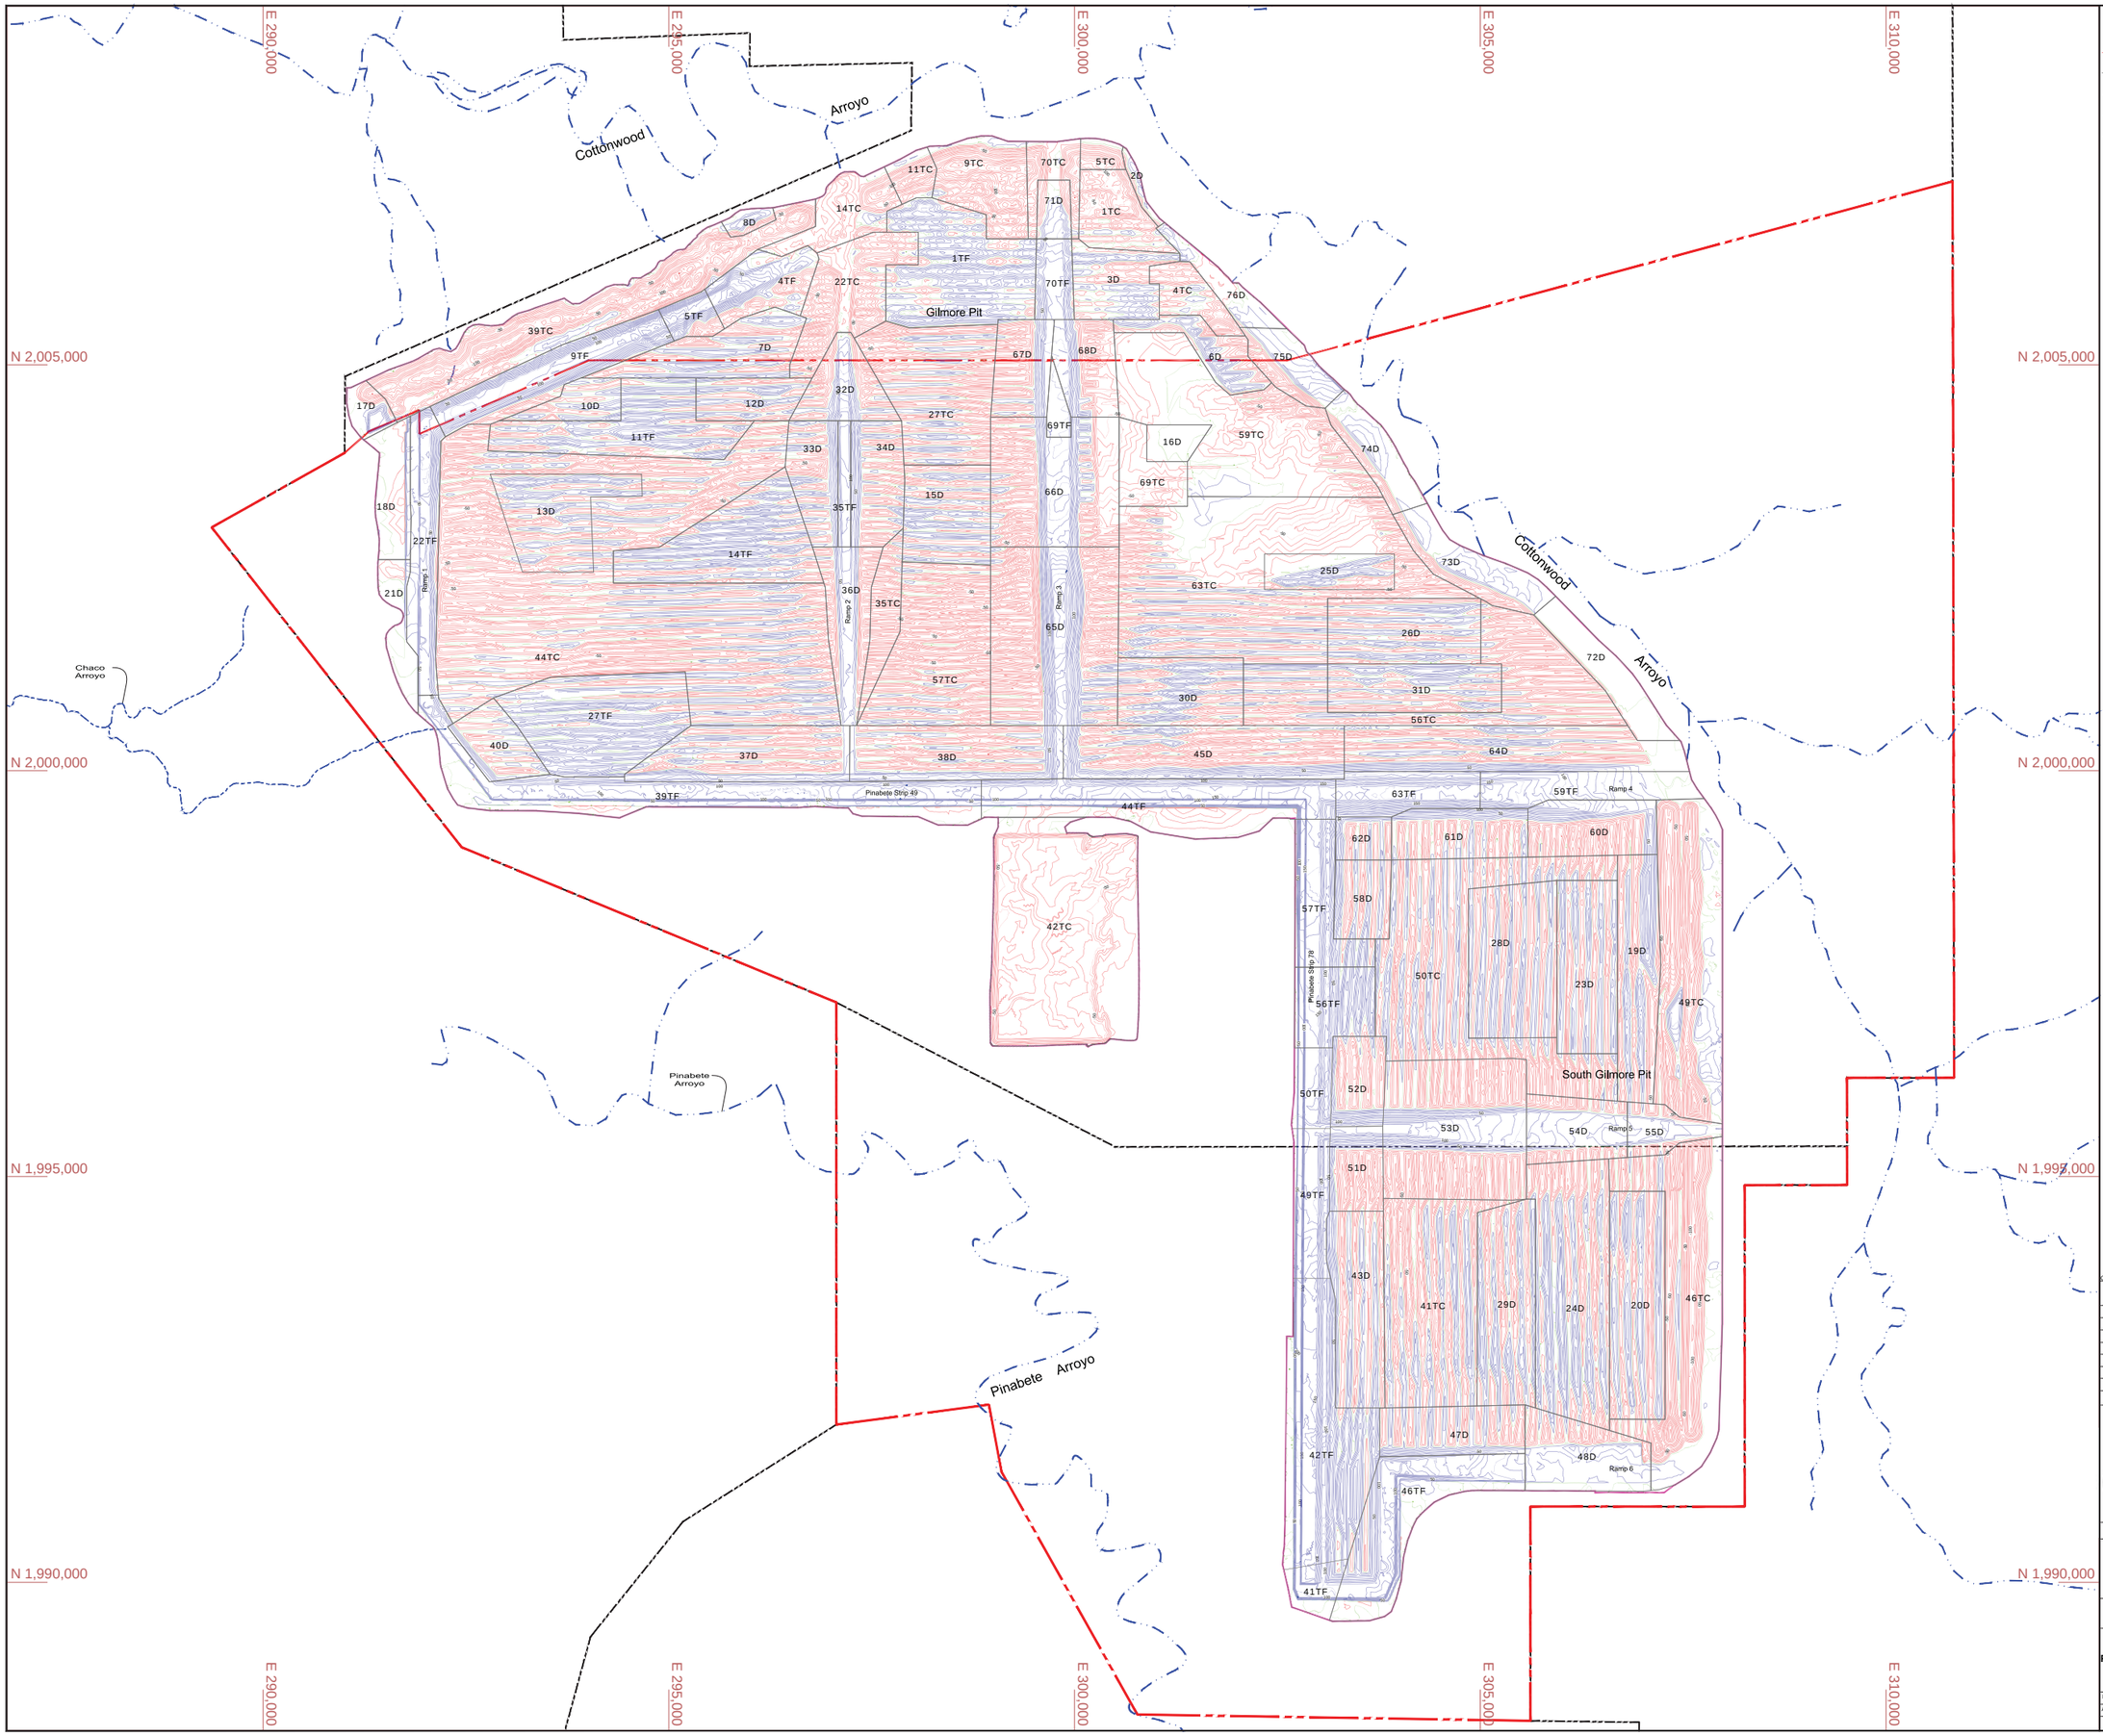


## LEGEND

- PERMIT BOUNDARY
- LEASE BOUNDARY
- GRADING LIMIT
- -30 CUT CONTOURS
- 40 FILL CONTOURS

The backfilling and regrading schedule is found on Table 51.1-1

0 600 1200 1800
FEET

CUT AND FILL CONTOUR INTERVAL: 10'

Original certified signed exhibits are maintained at the mine site and at OSM.

| REV. No. | DATE | DRAFT BY | REVISION DESCRIPTION | FIELD BY | A.G. | P.A. | DATE APPROVED |
|---|---|---|---|---|---|---|---|
| 13-A | 04-2012 | RV | UPDATE TITLE BLOCK | RV | MD | RV | |
| 12-A | 04-2012 | TL | PREPARED FOR SUBMITTAL TO OSM | TL | | | |

## CERTIFICATION STATEMENT

I, Ron C. Van Valkenburg,hereby certify that this drawing was reviewed by me and that the information shown is complete and accurate to the best of my knowledge.

RON C. VAN VALKENBURG NEW MEXICO 9263 PROFESSIONAL ENGINEER

Digitally signed by Ron Van Valkenburg
Reason: I attest to the accuracy and integrity of this document
Date: 2014.06.06 16:26:00 -06'00'

EXHIBIT 34.2-2

**NTEC**

*Navajo Transitional Energy Company, LLC*

Navajo Mine

P.O. BOX 1717
FRUITLAND, NEW MEXICO 87416

PHONE(505)598-4200
Fax(505)598-4229

**PINABETE PERMIT**
**RECLAMATION CUT & FILL BLOCKS**
**TIMING MAP**

| PREPARED BY RV | DRAWN BY RV | SCALE: 1" = 600' |
|---|---|---|
| APPROVED BY | DATE 03/20/2012 | |