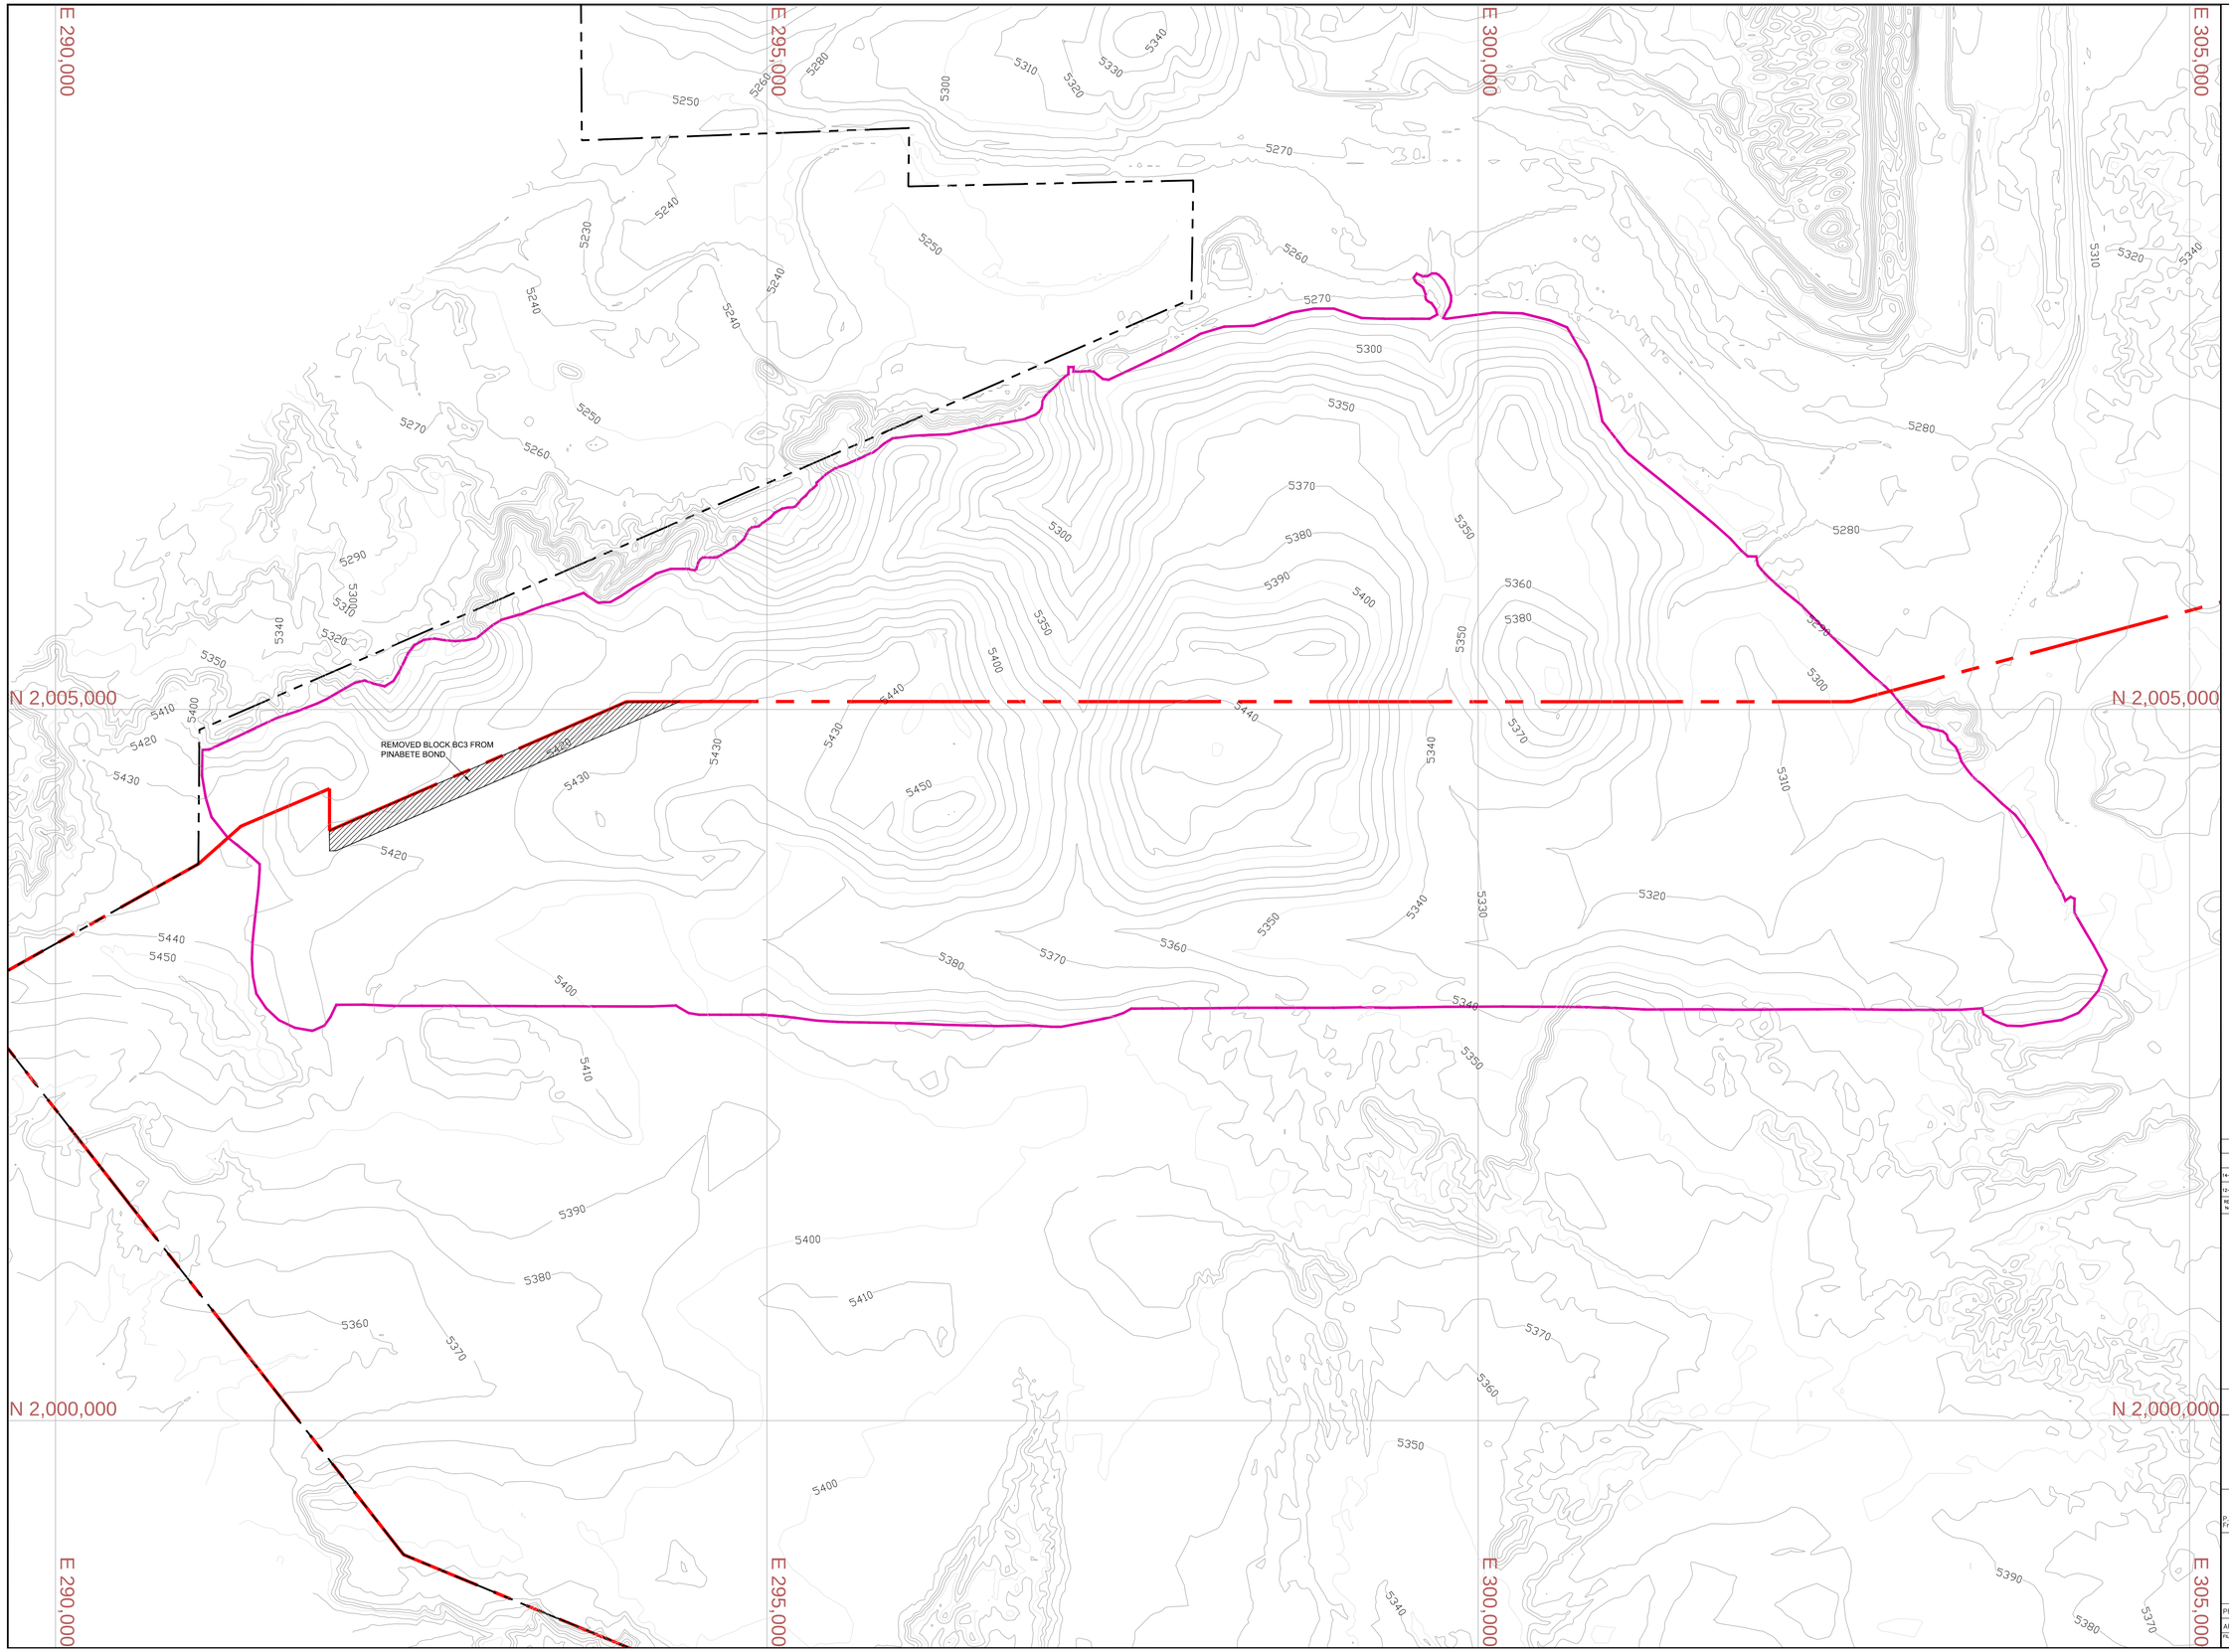

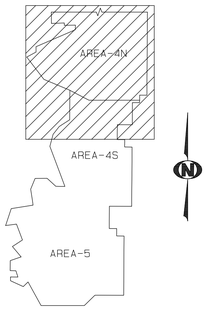

LEGEND

- PERMIT BOUNDARY
- LEASE BOUNDARY
- 5320 TOPOGRAPHY CONTOUR
- GRADING LIMIT
- REMOVED BLOCK BC3 FROM PINABETE BOND

Original certified exhibits are maintained at the mine site and at OSM.

CONTOUR INTERVAL: 10'

REV. No.	DATE	DRAFT. BY	REVISION DESCRIPTION	ENG.	E.Q.	P.E.
14-A	June 2014	NL	NTEC TRANSACTION REVISION			
12-A	Mar 2012	NL	PREPARED FOR OSM SUBMITTAL			

APPROVALS

CERTIFICATION STATEMENT

I, SEAN ENNIS hereby certify that this drawing was reviewed by me and that the information shown is complete and accurate to the best of my knowledge.

SEAN ENNIS NEW MEXICO 16688 LICENSED PROFESSIONAL ENGINEER

MAY 26, 2014

EXHIBIT 50.1-2

NTEC

Navajo Transitional Energy Company, LLC

Navajo Mine

P.O. Box 1717
Fruitland,New Mexico,87416

Phone: 505-598-4200
Fax: 505-568-3361

PINABETE PERMIT BOND SURFACE CONFIGURATION

PREPARED BY NL	DRAWN BY NL	SCALE 1"= 500'
APPROVED BY	DATE 03-19-2012	

FILE LOCATION: \\Vmcifrm-srv01\nmxa\MCPermit\BNCC\Pinabete\Pinabete_Permits\OSM\SMCRA Permit\Part 7\ Part 7\Section 50 Bonding\Sec. 50 Exhibits\Autocad Files\Exhibit 50.1-2