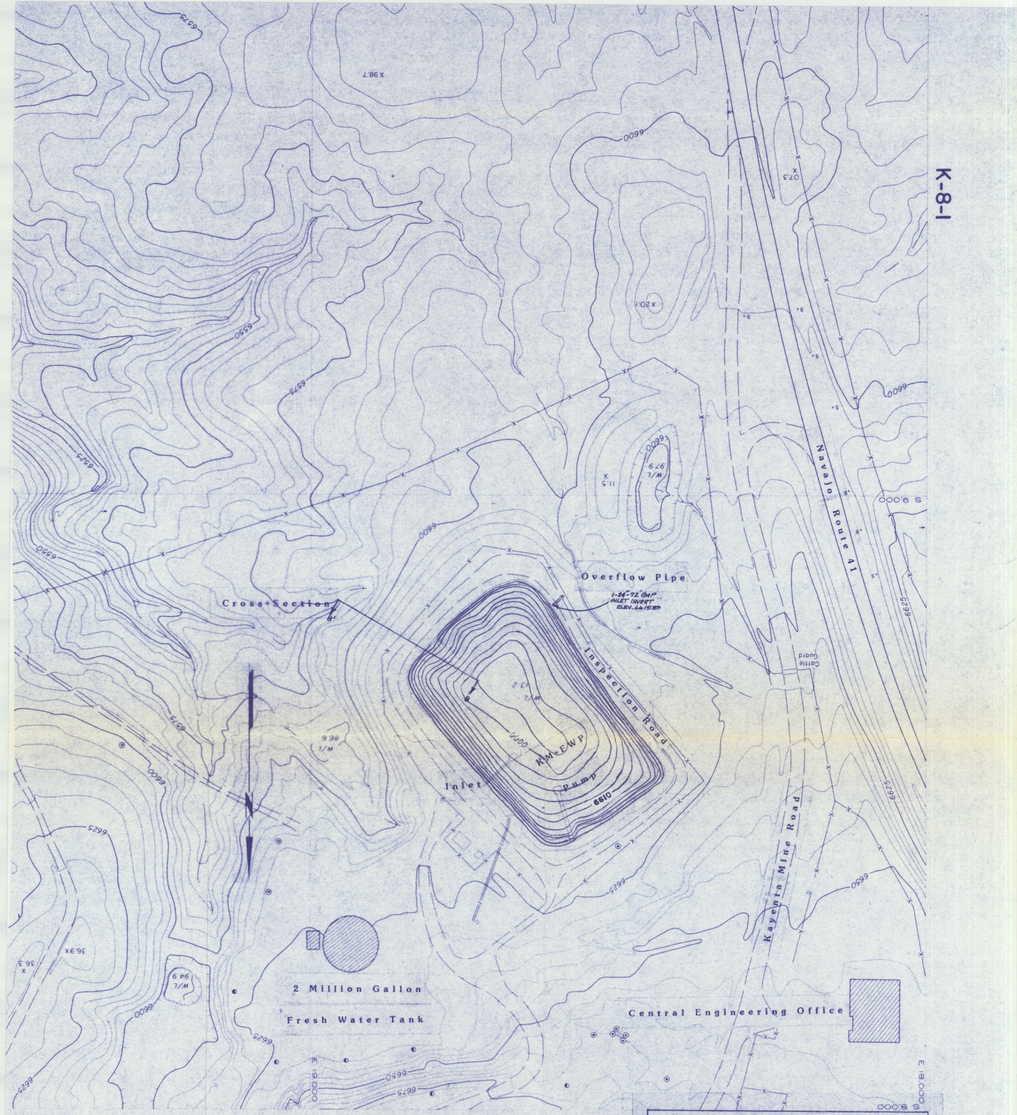

PEABODY COAL COMPANY
BLACK MESA-KAYENTA MINE
P.O. BOX 625
KAYENTA, ARIZONA 86033

KM-FW POND
I.D. NO. 1211-AZ-9-0001

DRS. No. 85418
SHEET No. 1 of 1
DRAWN BY C.H.
DATE 07-21-85
SCALE 1"=100'
CI. 5'

NO.	DRAWN BY	APP'D BY	DATE	REVISION DESCRIPTION
4.				
3.				
2.				
1.				