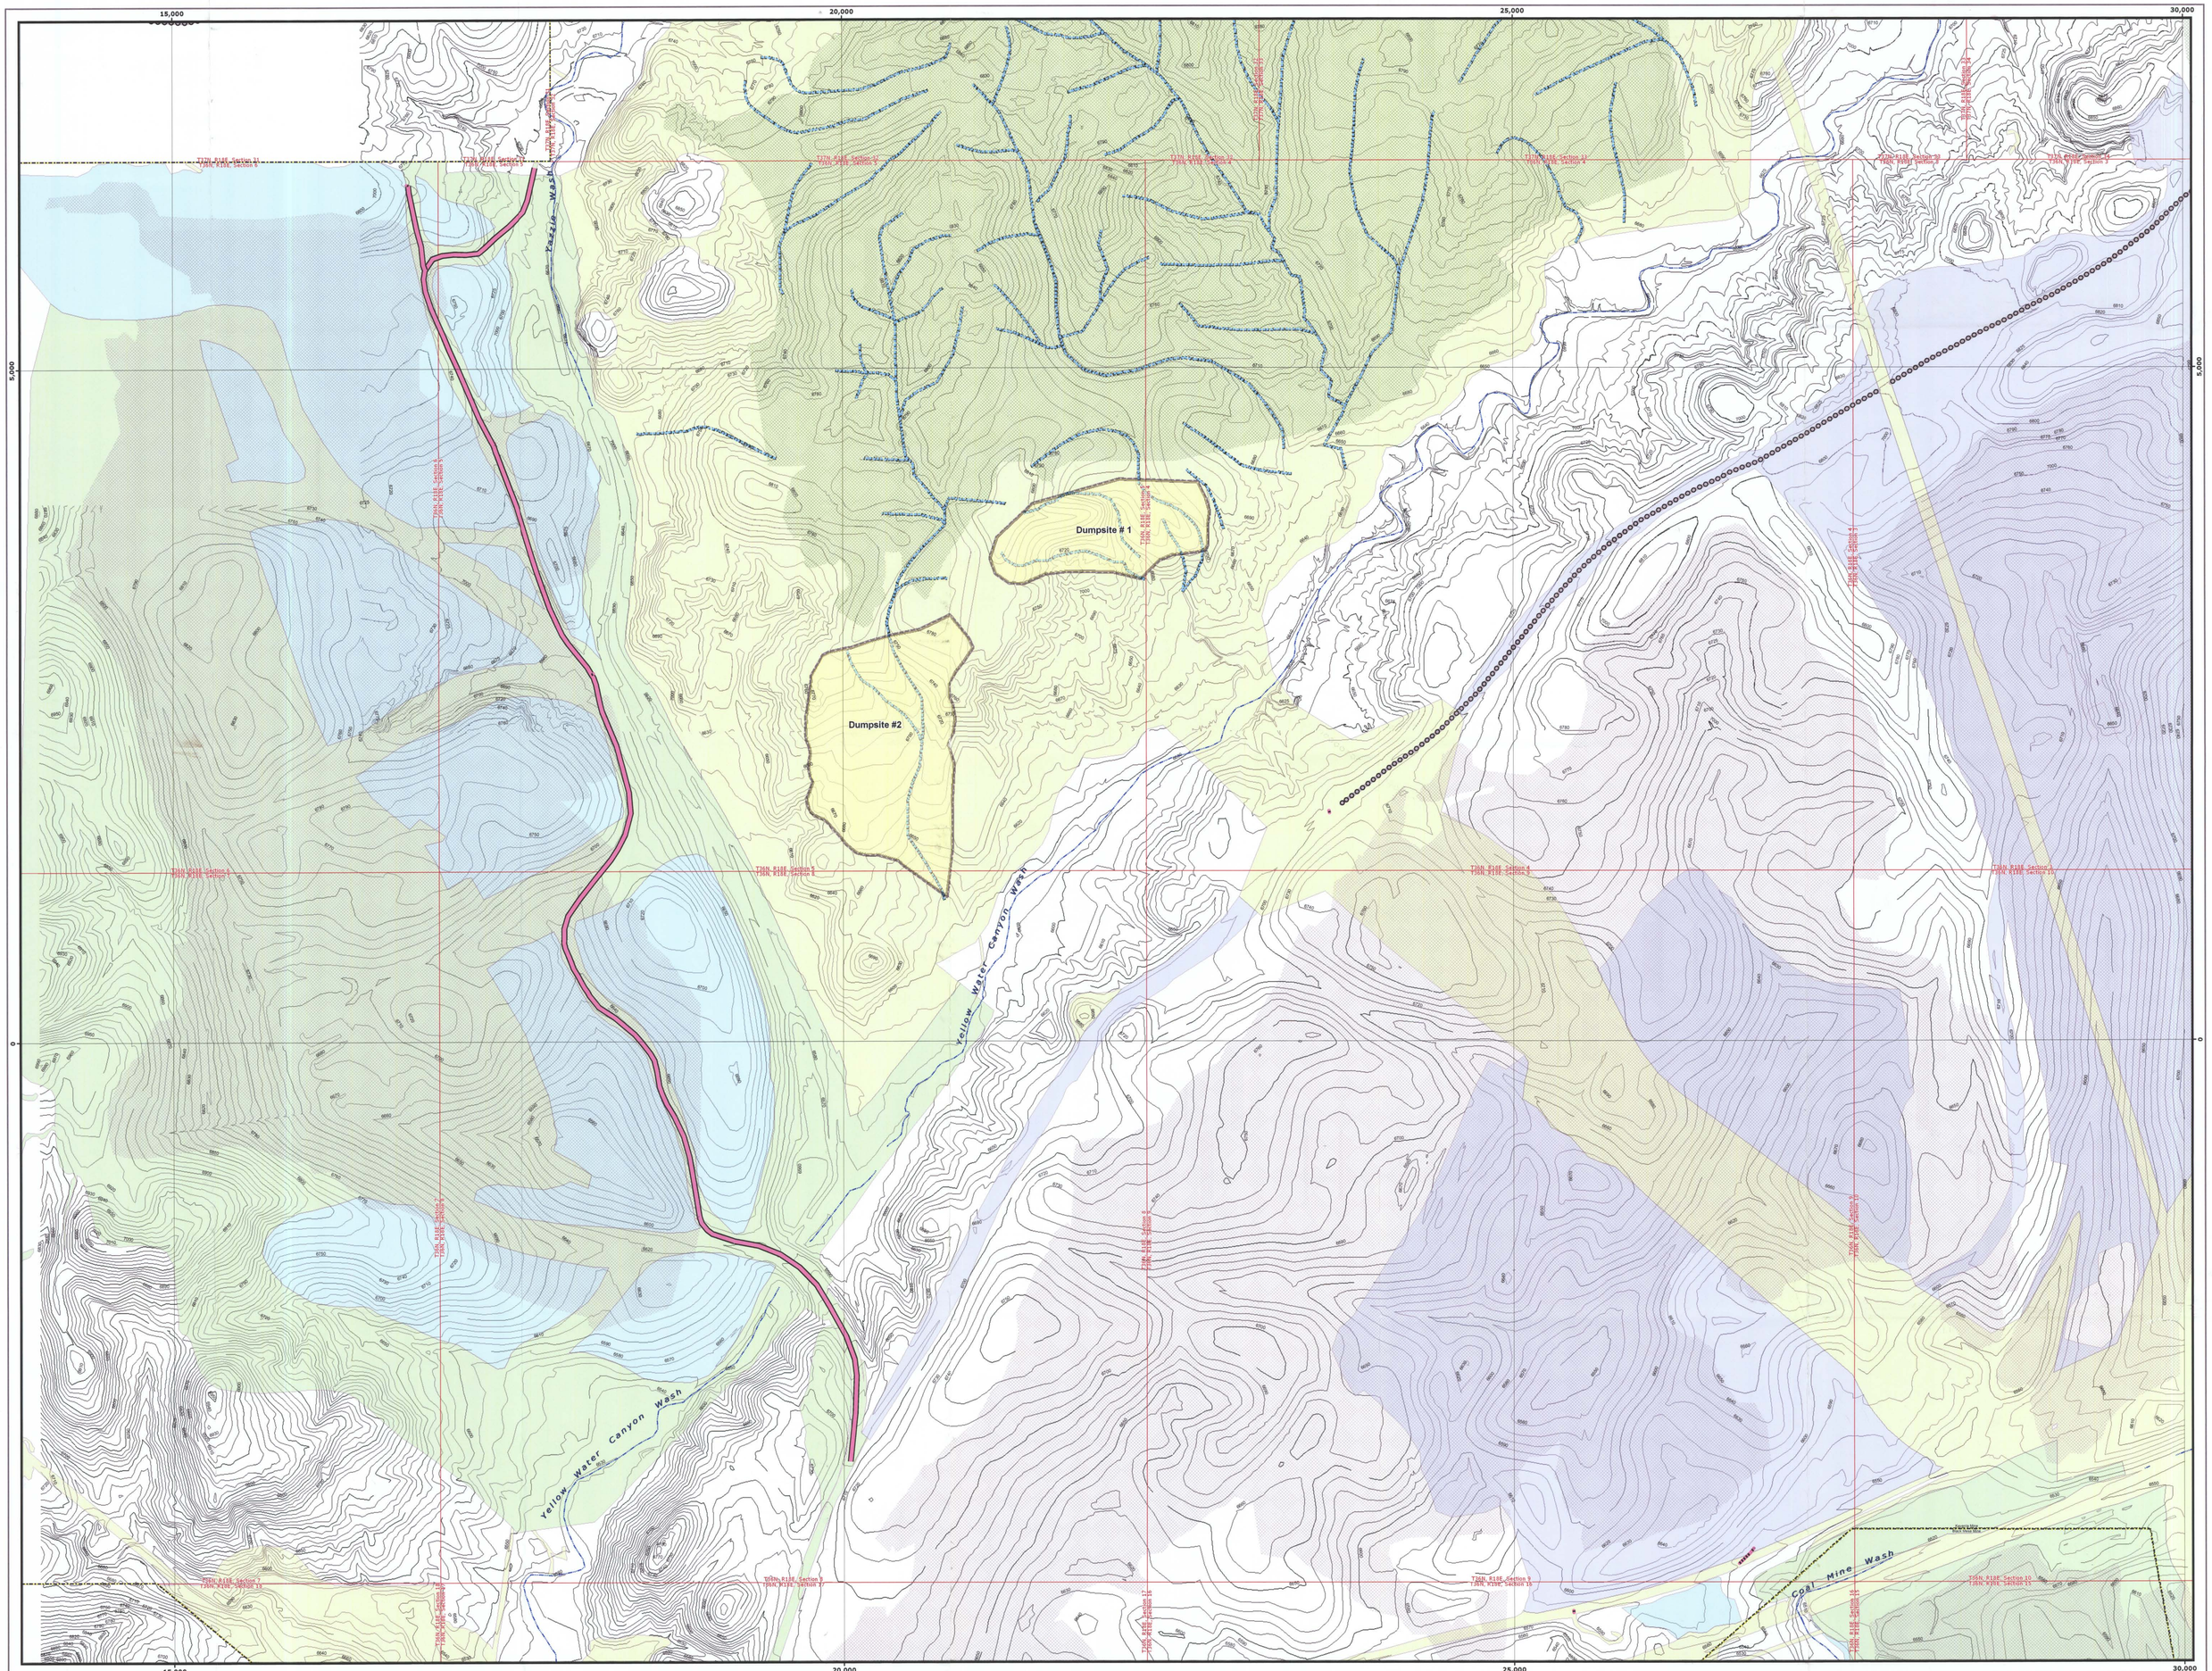

ENGINEER'S CERTIFICATION

Certificate No. 37842 Gary Altsisi Arizona U.S.A.

EXPIRES: 09/30/08

Tuesday, May 20, 2008
Date

Gary Altsisi P.E.
Reclamation Supervisor
Peabody Western Coal Company

MAP REVISIONS

CHK'D	DATE	DESCRIPTION
JGS	02/02/05	N-9 5 YEAR MINE PLAN REV.
JGS	04/24/07	N-9 5 YEAR PMT REV.
JGS	09/10/07	N-9 PMT - OSM RESPONSE
JGS	01/31/08	REV. NOTES - OSM RESPONSE
GA	05/20/08	N-9 REV. PMT

NOTES:

1.) Reclaimed outslopes transitioning into natural ground shall be sloped in accordance with the approved permit.

PWCC 400-Scale Sheet Index

Permanent Roads
- Primary
- Ramp
- Ancillary

Local Roads (non-mine)
- Local Route - Primary
- Local Route - Secondary

Administrative Boundaries
- 01 Permit Line
- 1D Permit Line
- PWCC Lease Line
- Navajo-Hopi Partition Line

Jurisdictional Permit Boundaries
- Permanent Permit AZ-0001D
- Interim Permit AZ-0001 (February 2, 1982 through July 1, 1990)
- Pre-interim (December 16, 1977 through February 1, 1982)
- Termination of Jurisdiction (Interim Release)

Coal Resource Area
- Mineplan
- Mined Out Areas

- N09 Spoil DumpSites

Drainages
- Major Drainage
- Proposed Drainages

Drawing No. 85352, Estimated Postmining Topographic Map

N09 South

Produced by PWCC GIS
May 20, 2008

0 100 200 400 Feet
1 Inch = 400 Feet
10 foot interval
Indexes at 50 feet

PEABODY WESTERN
Black Mesa Complex
PO Box 650
Kayenta, Arizona 86033

Vol. 29